FHWA REGION NO.	STATE	PROJECT NUMBER	FISCAL YEAR	SHEET NUMBER	TOTAL SHEETS
7	KANSAS	87N-0080-01	1997	43	162

	BY	DATE
REFERENCES NOTED		
REFERENCES CHECKED		

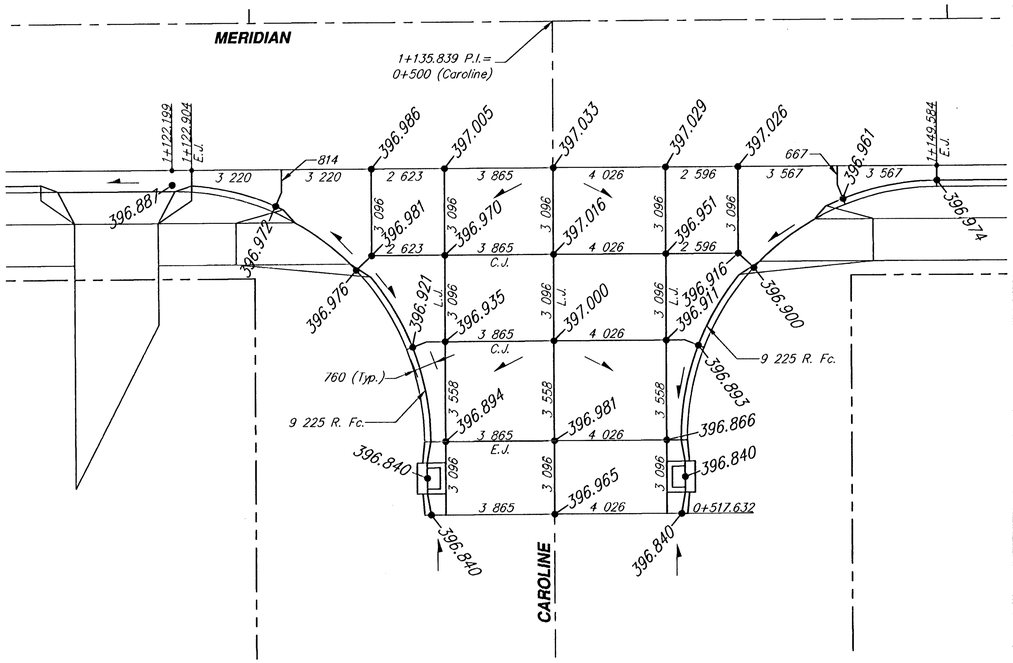

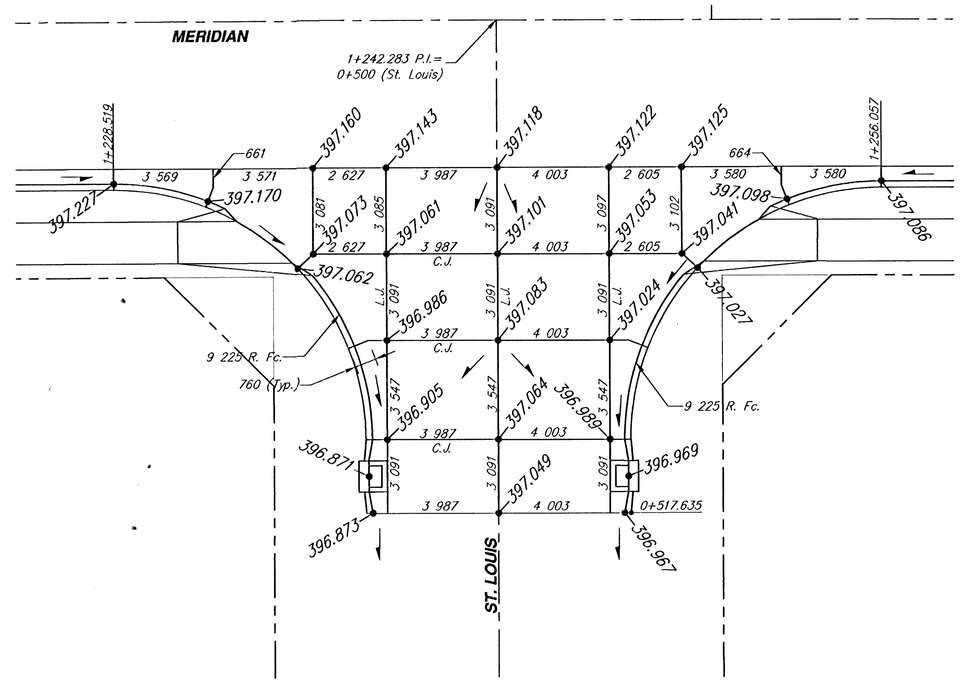

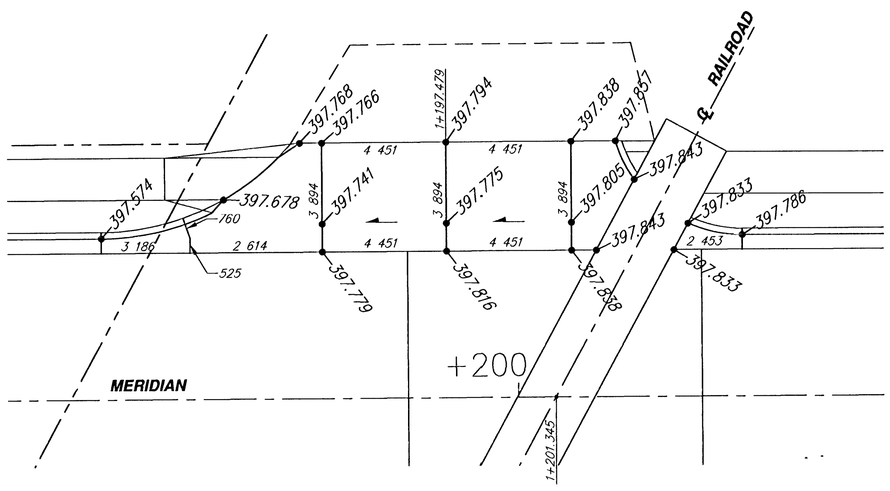

SRB

SCALE

2.5 0 2.5 5

PLAN: Lat. & Long. (meters)

MERIDIAN IMPROVEMENTS
INTERSECTION JOINT PLANS

SRB 924 NORTH MAIN WICHITA, KANSAS 67203 http://www.feist.com/~srb
316-264-8008 FAX 264-4621 E-Mail: srb@feist.com
SAVOY, RUGGLES & BOHM, P. A.
ENGINEERING & SURVEYING

REVISED

PROJECT NUMBER 472-76-245-82740-000-000-001

DRAWN	DESIGN	REVIEW	DATE	UTILITY	SRB JOB	DWG. TITLE JOINT-6	SHEET	TOTAL
J. Long/TEB	T.C.R.	TCR	Jan. 7, 1999		539T		43	162