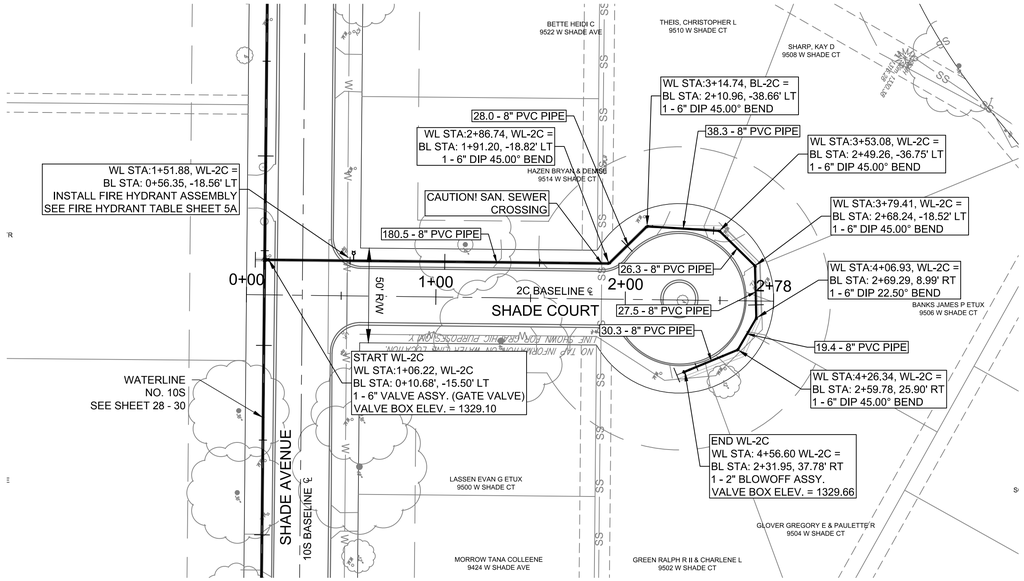

WATERLINE 2C

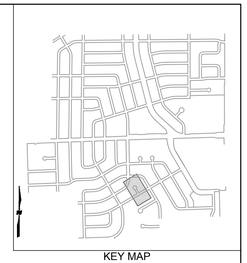

KEY MAP

QUANTITIES:
PIPE:
6" C900 PVC - 350.3'

VALVES:
6" - 1

HYDRANT:
NEW - 1

SERVICES:
LONG - 0
SHORT - 5

SCALE:

PLAN: LAT. & LONG. 0 40 80

PROFILE: HORIZ. SAME AS ABOVE

VERT. 0 5

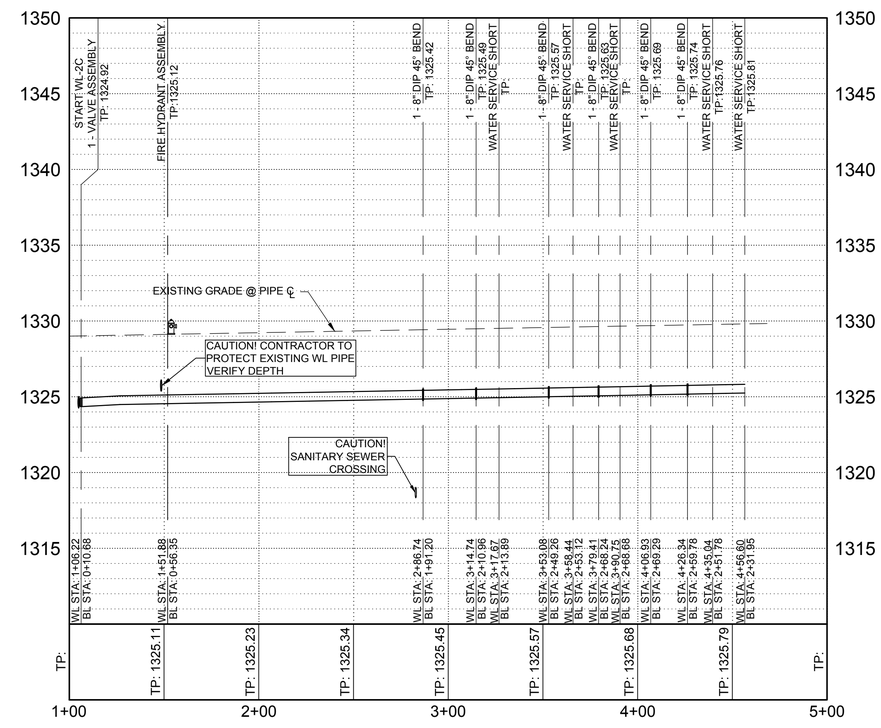

WILSON &COMPANY
1700 EAST IRON AVE.
SALINA, KS 67401
PHONE: 785-827-0343
FAX: 785-827-5949
www.wilsonco.com

Job No. 14-600-509-00
Date FEBRUARY 2016
Designed By BPS
Drawn By DCK

BRIAN PHILLIP SIMONS LICENSED 19814 8/17/17 KANSAS PROFESSIONAL ENGINEER

WICHITA COUNTRY ACRES
WATER MAIN REPLACEMENT PHASE 2B

WATERLINE 2C PLAN & PROFILE

CITY OF WICHITA PROJECT NO. 448-90711

SHEET 31

M:\IFS\14-600-509-00\CADD\SHEETS\Deliverables 07_2017\SOUTH WL 90711\South PNPs\148509_PnP_10S.dwg 8/17/2017 1:41 PM