

NOTE: SEE INTERSECTION DETAIL SHEET FOR WHEELCHAIR RAMP LAYOUT AND SIZE SHEET 22

NOTE: SEE INTERSECTION SIGNAGE SHEET FOR RELOCATION OF EXISTING SIGNS SHEET 21



STA. 8+337, 13 500 LT. FIRE HYDRANT TO BE RELOCATED BY CITY OF WICHITA WATER AND SEWER DEPT. PRIOR TO CONSTRUCTION.

STA. 8+364.559, 22 312 LT. TO FACE, TO STA. 8+389.529, 22 312 LT. TO FACE, CONSTRUCT 300mm RETAINING WALL.

FHWA REGION NO.	STATE	PROJECT NUMBER	FISCAL YEAR	SHEET NUMBER	TOTAL SHEETS
7	KANSAS	87N-0195-01	2001	8	127

BY	DATE
REFERENCES NOTED	
REFERENCES CHECKED	

RETAINING WALL ELEVATIONS

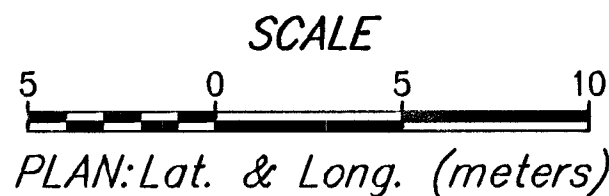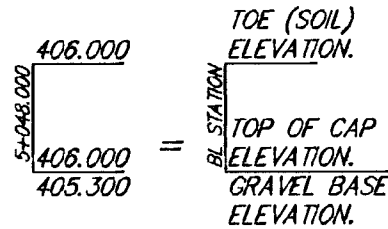

SRB

324 NORTH MAIN
WICHITA, KANSAS 67203
www.srb.com

316-264-8008
FAX 316-264-4621
E-Mail: wsb@srb.com

SAVOY, RUGGLES & BOHM, P.A.
ENGINEERING & SURVEYING

PROJECT NUMBER
472-76-245-83262-000-000-001

DRAWN: JDS DESIGNED: JDS REVIEW: JDS DATE: Sept. 27, 2001 UTILITY SHEET: 8 OF 127

MAPLE IMPROVEMENTS - 135TH ST. W. TO 119TH ST. W.
PAVING PLANS STA 8+294.794 TO 8+377.615

SWBT PED. AND FIBER OP NC TO BE RELOCATED BY SWBT.