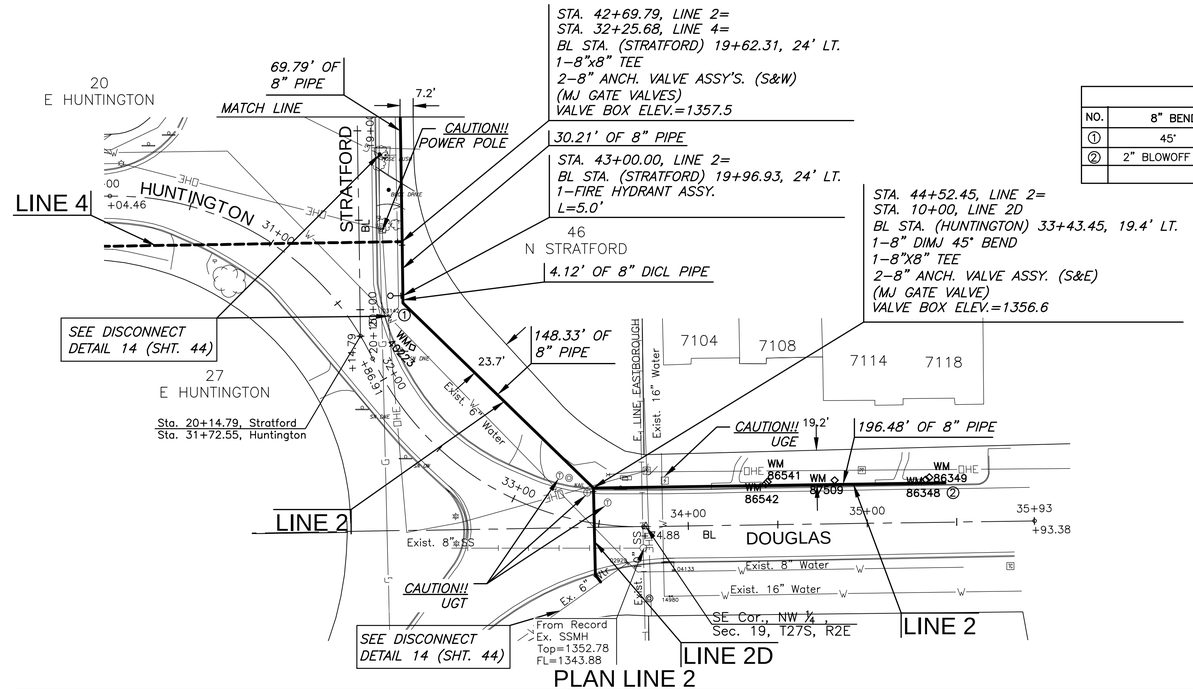

PLAN LINE 2

BEND CHART					
NO.	8" BEND	STA.	BL STA.	OFFSET	DEFLECTION
①	45°	43+04.12	BL 31+69.36 (HUNTINGTON)	29.9' LT.	44°58'45"
②	2" BLOWOFF ASSY.	46+48.94	BL 35+43.79 (DOUGLAS)	22.0' LT.	

NOTE:
CONTRACTOR TO VERIFY LOCATION AND ELEVATION OF EXIST. WATER LINES AND ALL OTHER UTILITIES PRIOR TO CONSTRUCTION.

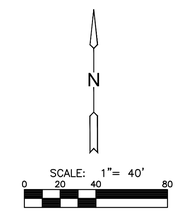

MKEC
Wichita, KS • 316-684-9600

WATER LINE REPLACEMENT PLANS

EASTBOROUGH NORTH

DESIGN

JEFFREY T. CARTWRIGHT
LICENSED
14371
KANSAS
PROFESSIONAL ENGINEER
9/27/17

©2013
MKEC Engineering
All Rights Reserved
www.mkec.com
These drawings and their contents, including, but not limited to, all concepts, designs, & ideas are the exclusive property of MKEC Engineering (MKEC), and may not be used or reproduced in any way without the express consent of MKEC.

LINE 2

PROJECT NO.	448-90610
DATE	SEPT. 2017
SCALE	AS SHOWN

DESIGNED	DRAWN	CHECKED
JTC	DM	JRA

NO.	REVISION	DATE

SHEET NO.

18 OF 77

J:\PROJECTS\2013\130101\712_COW EASTBOROUGH NORTH WATER REPLACES-CIVIL\CAD\WTR\13713_C31.DWG

PLOTTED: Friday, September 29, 2017 @ 10:59AM