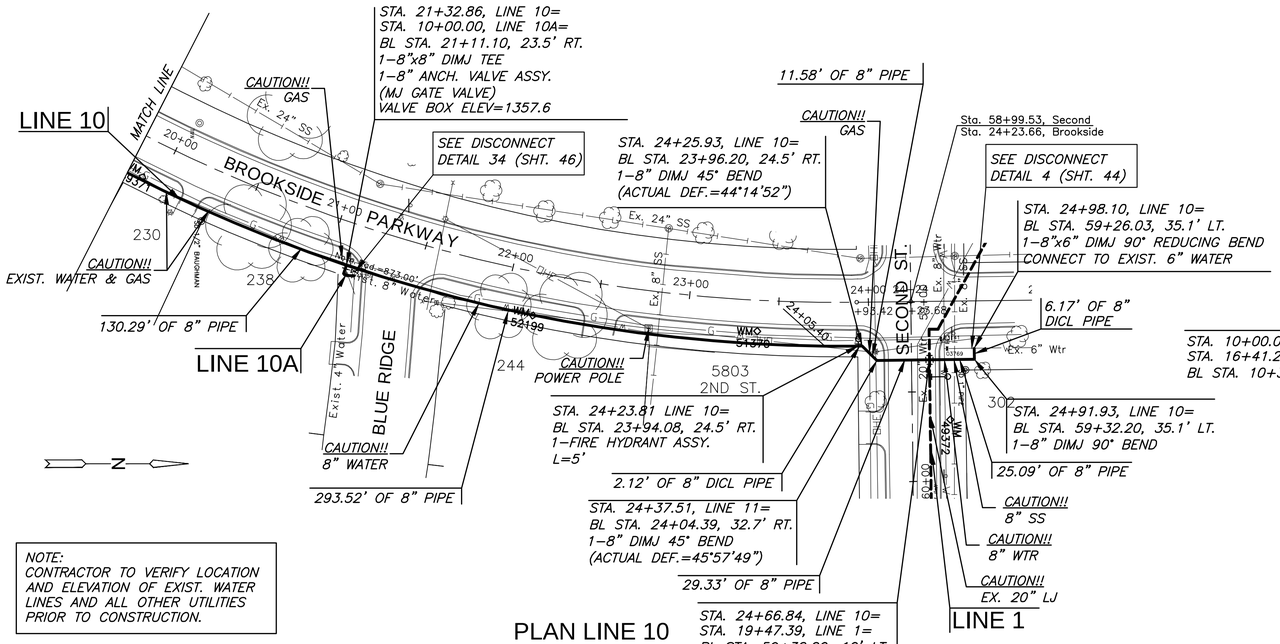

NOTE:
CONTRACTOR TO VERIFY LOCATION AND ELEVATION OF EXIST. WATER LINES AND ALL OTHER UTILITIES PRIOR TO CONSTRUCTION.

PLAN LINE 10

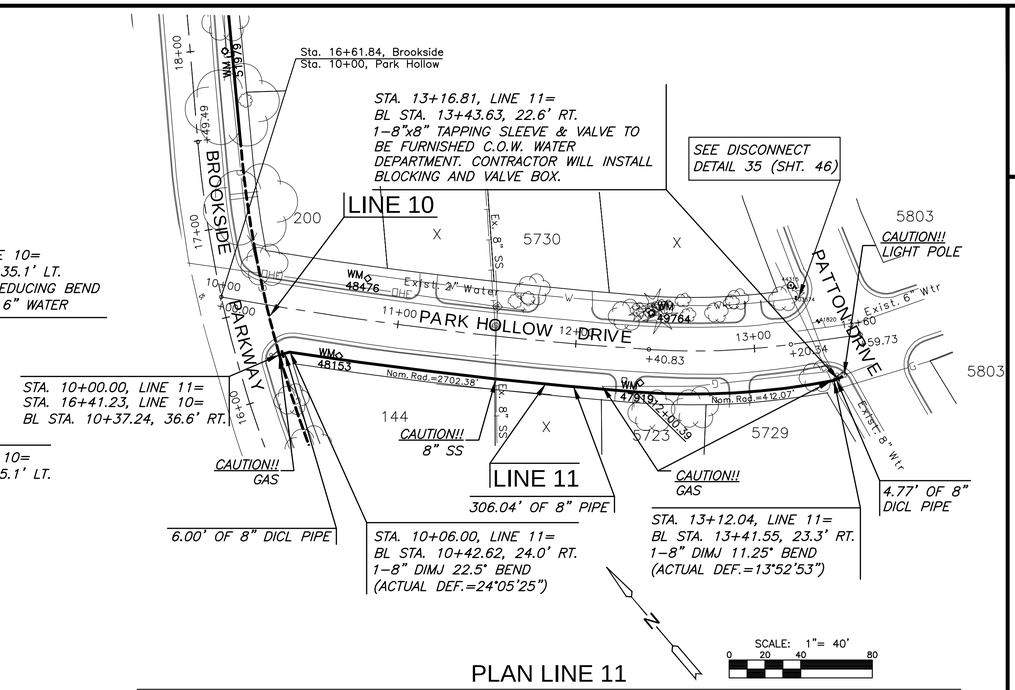

PLAN LINE 11

PROFILE LINE 10

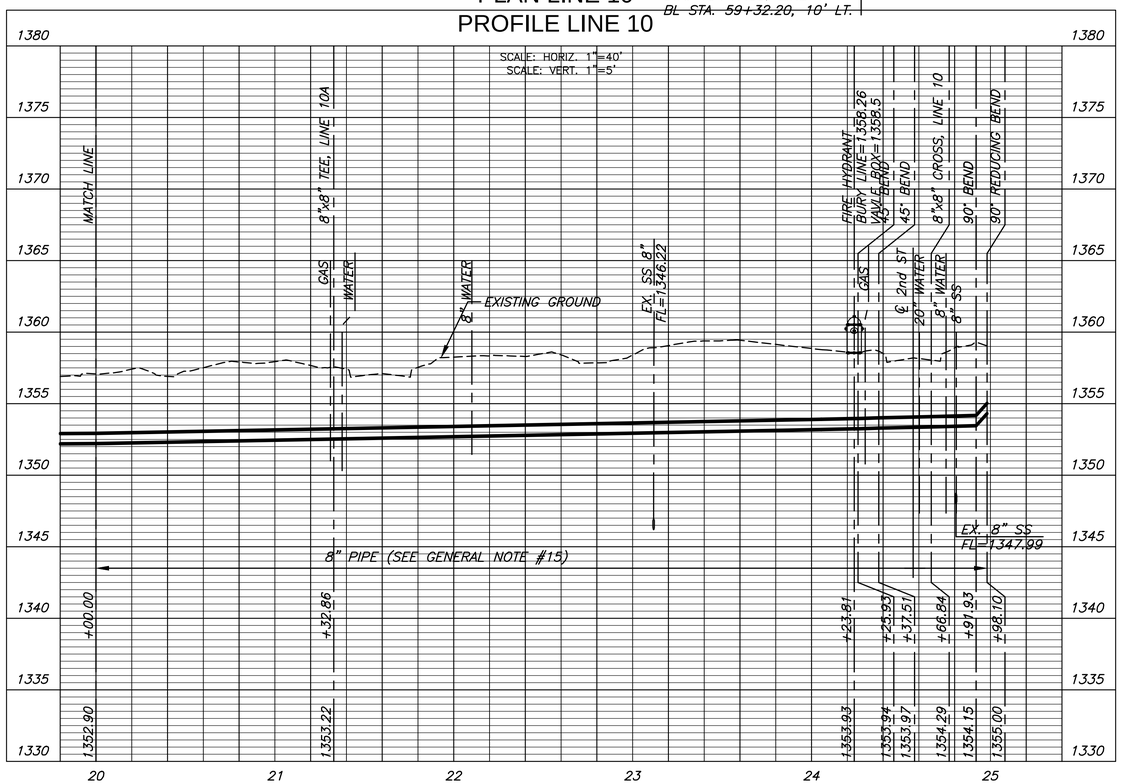

PROFILE LINE 11

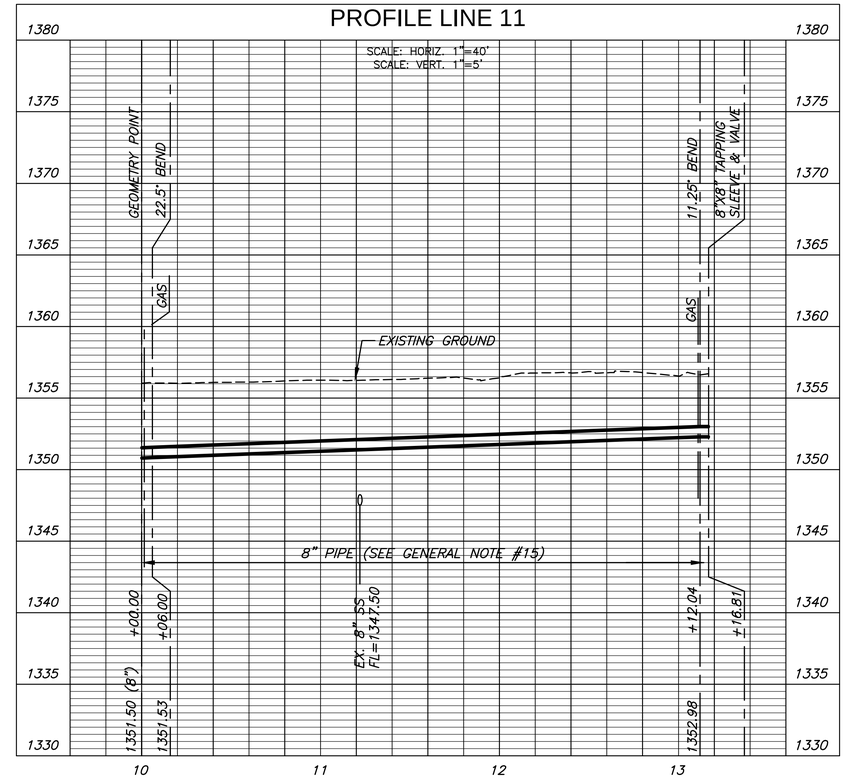

MKEC
Wichita, KS • 316-684-9600

WATER LINE REPLACEMENT PLANS

EASTBOROUGH NORTH

DESIGN

JEFFREY T. CARTWRIGHT LICENSED 9/27/17 19311 KANSAS PROFESSIONAL ENGINEER

©2013
MKEC Engineering
All Rights Reserved
www.mkec.com
These drawings and their contents, including, but not limited to, all concepts, designs, & ideas are the exclusive property of MKEC Engineering (MKEC), and may not be used or reproduced in any way without the express consent of MKEC.

LINES 10 & 11

PROJECT NO.	448-90610
DATE	SEPT. 2017
SCALE	AS SHOWN

DESIGNED	DRAWN	CHECKED
JTC	DM	JRA

NO.	REVISION	DATE

SHEET NO.
36 OF 77

J:\PROJECTS\2013\130\090713_COW EASTBOROUGH NORTH WATER REPLACES-CIVIL\CAD\WTR\L3713_C19.DWG

PLOTTED: Friday, September 29, 2017 @ 11:31AM