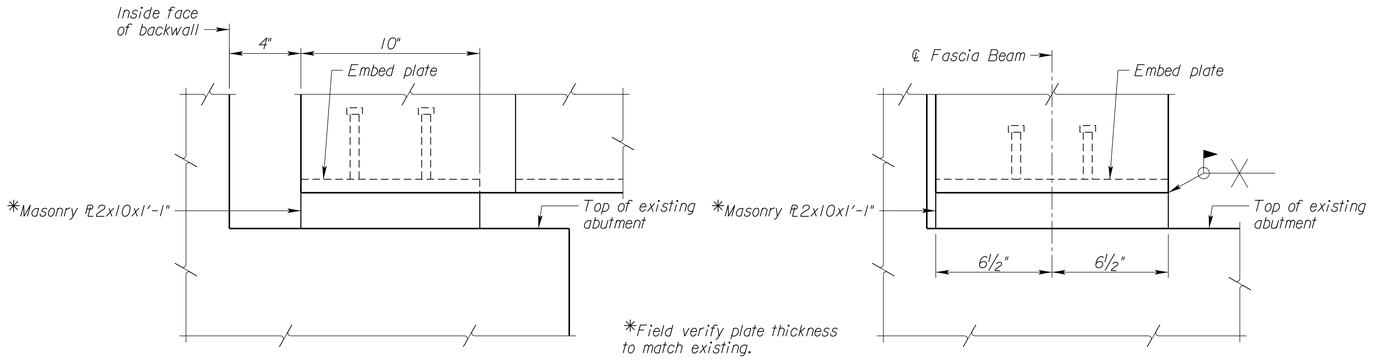

SIDE VIEW

END VIEW

BEARING AT ABUTMENT

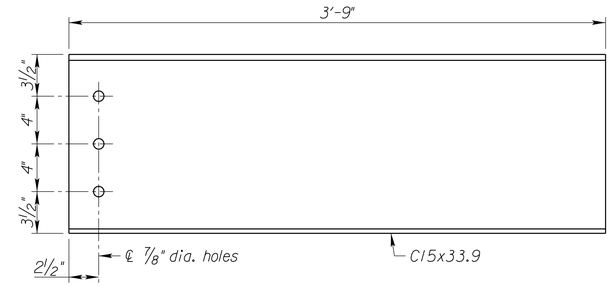

DIAPHRAGM DETAIL (C15x33.9)

20 Req'd

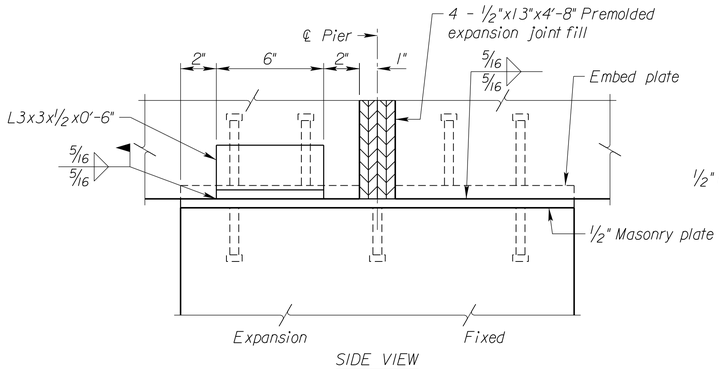

SIDE VIEW

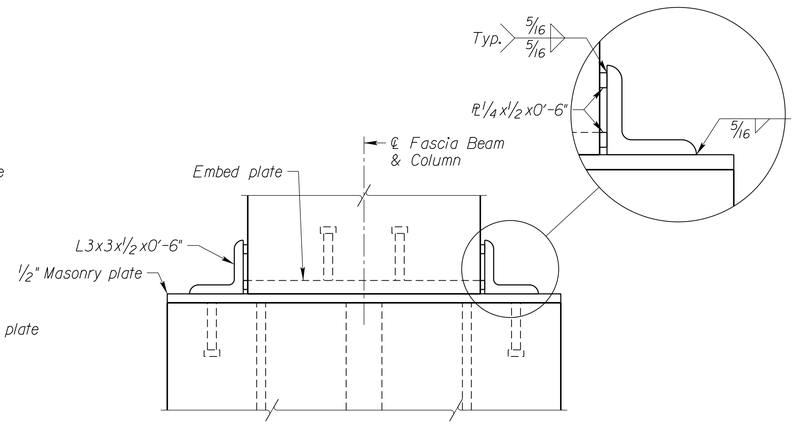

END VIEW - EXPANSION

BEARING AT PIER

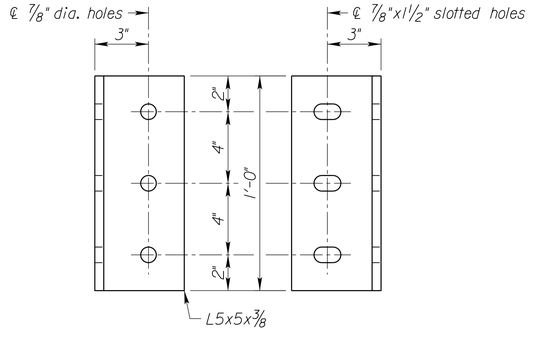

CONNECTION ANGLE DETAIL

40 Req'd

PRINTS ISSUED

DATE	PURPOSE	NO.
7.31.17	90% Submittal Set	

DOUGLAS AVE.-BNSF
RAILROAD UNDERPASS
IMPROVEMENTS
WICHITA, KS

LK Architecture

Architecture • Engineering • Planning • Interior Design • Landscape Architecture

LK Architecture Inc.©
345 RIVERVIEW,WICHITA,KS 67203
Phone (316) 268-0230 Fax: (316) 268-0205
CONTACT:-

PROJECT NUMBER:
17145

SHEET TITLE:
EAST FASCIA BEAM DETAILS 2 OF 3

SHEET NUMBER:
11

LAT: 37.68622°N
LONG: 97.33001°W

TranSystems