FHWA REG NO.	STATE	PROJECT NO.	YEAR	SHEET NO.	TOTAL SHEETS
7	KANSAS	87 N-0199-01	2002	73	158

FED. AID NO. CMQ-N019(901)

0 5 20
1 10 30
HORIZONTAL SCALE 1:300

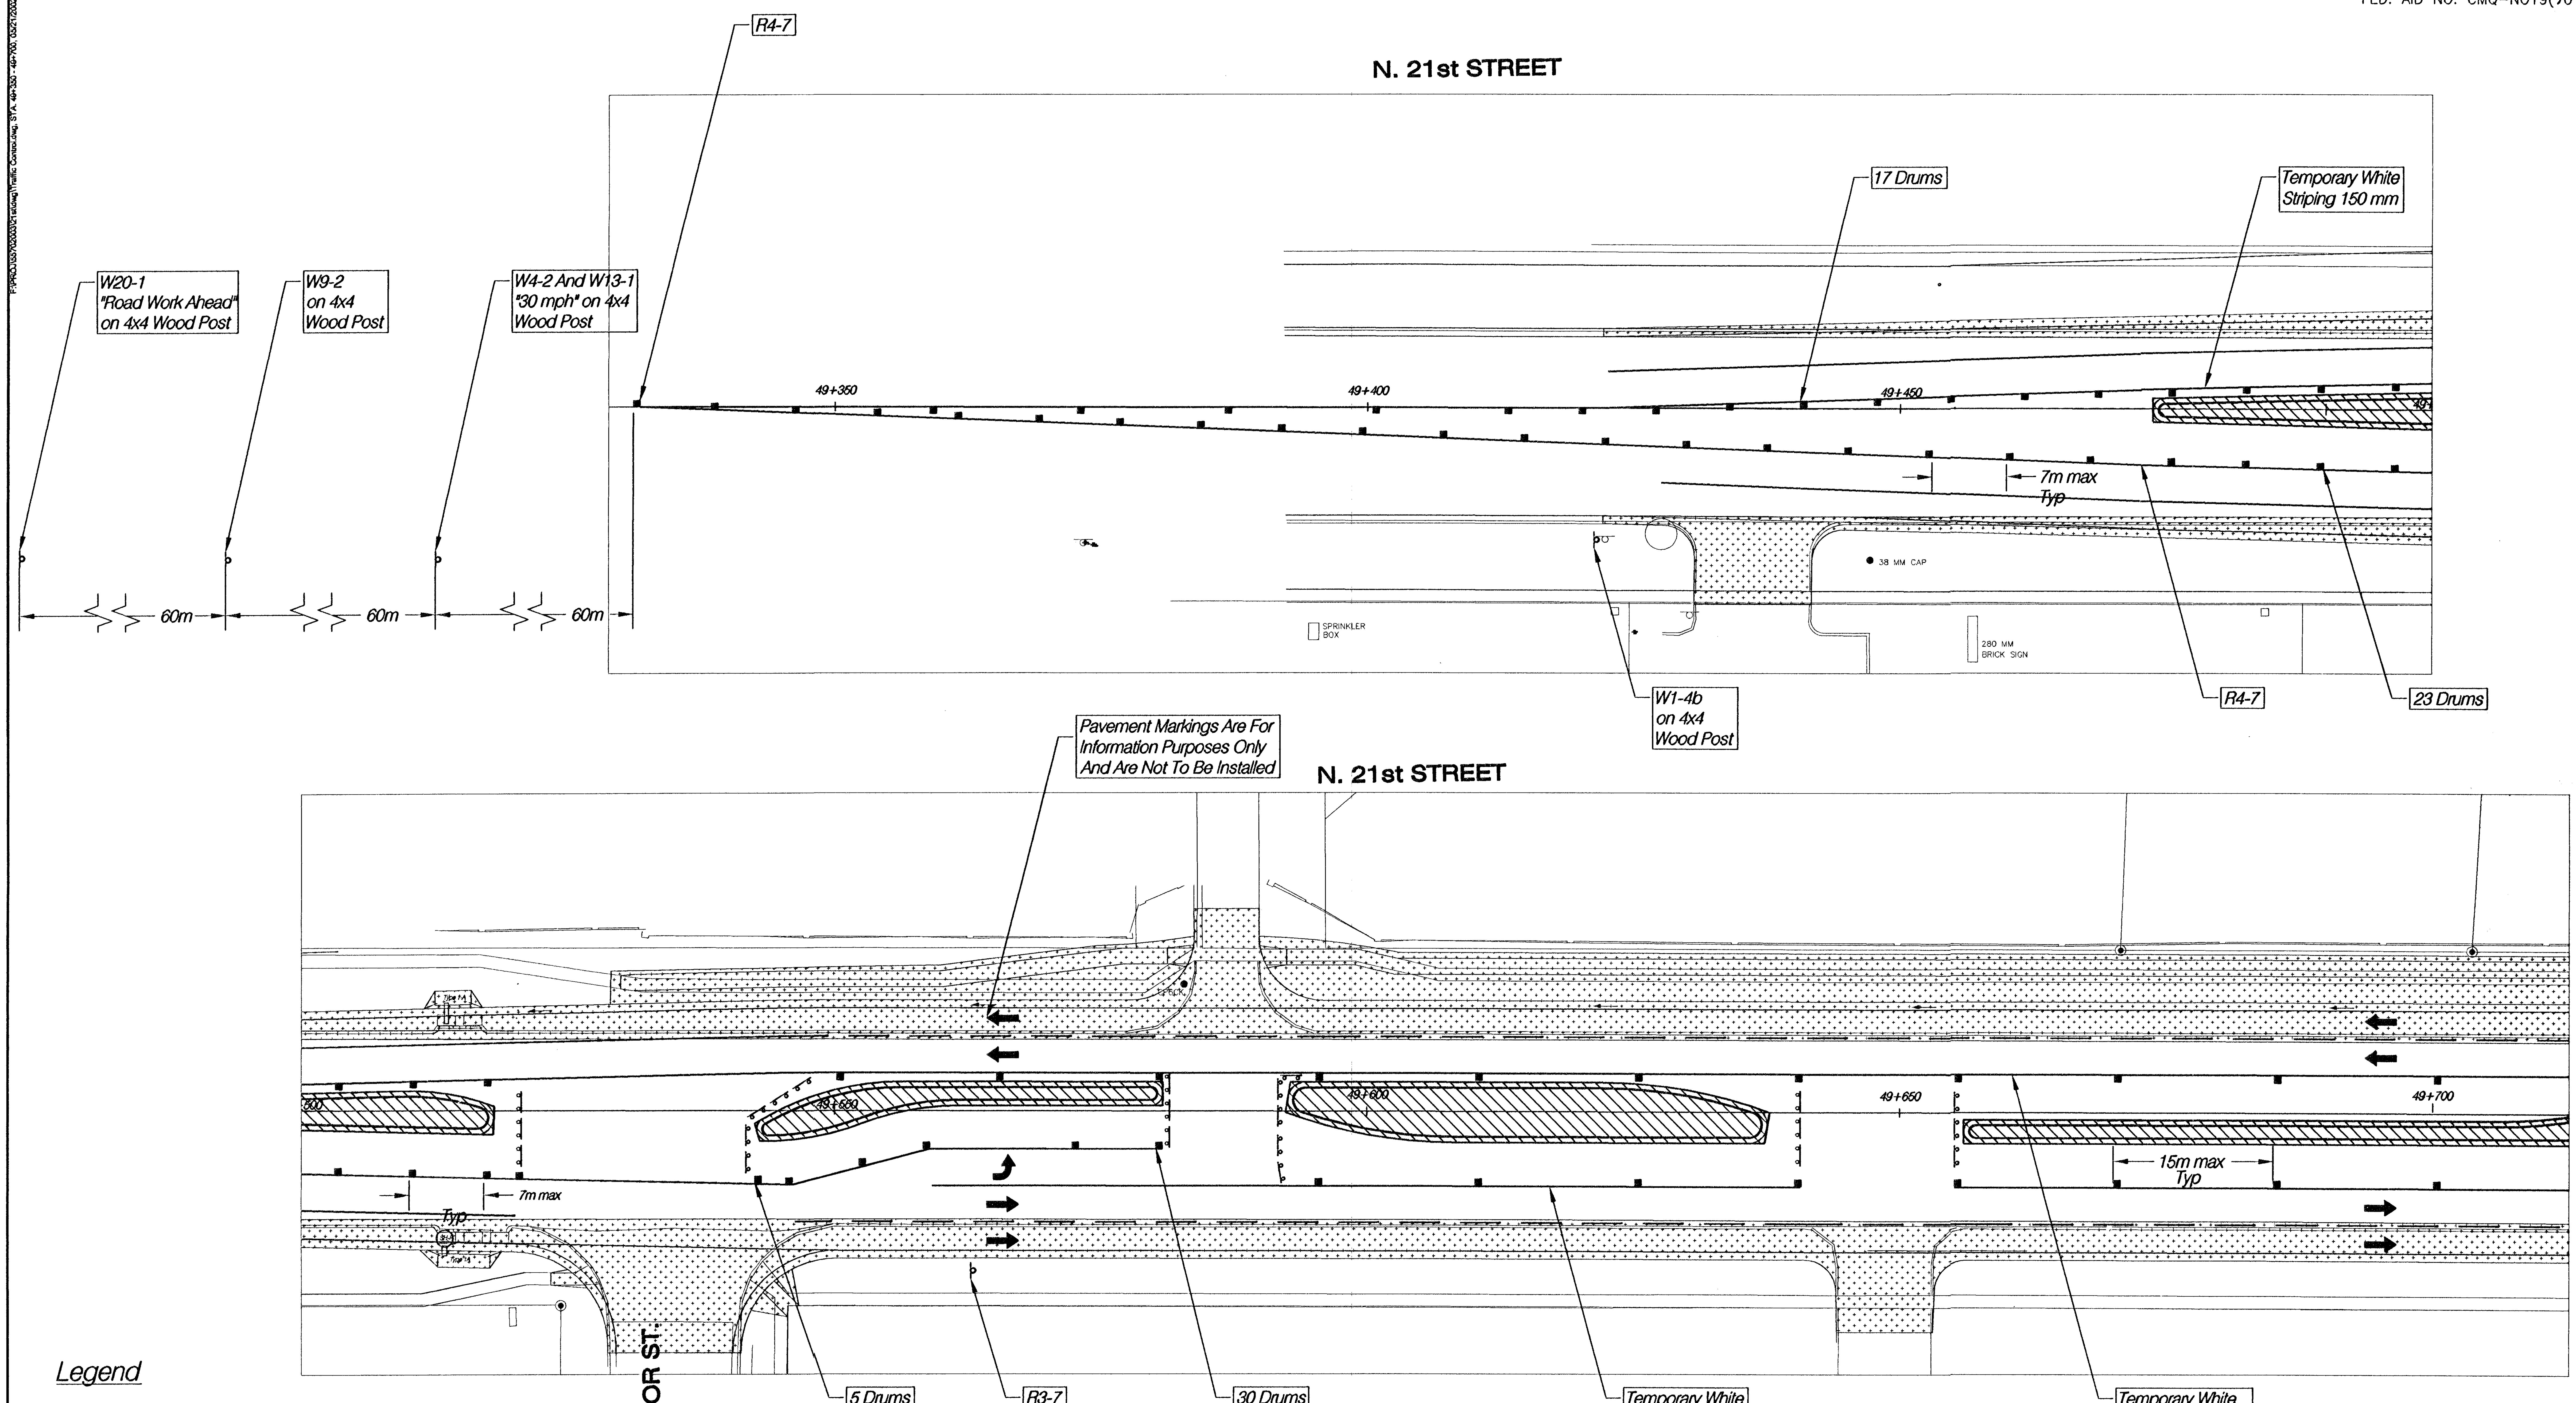

Legend

(hatched)	Area Under Construction In Phase 8 N. 21st STREET Sta. 49+473.698 to Sta. 50+242.794
(dotted)	Area Previously Constructed (Phases 1,2,3,4,5,6 & 7)
(barricade symbol)	Type III Barricade
■	Channelizing Device (Drum)

N. 21st STREET
TRAFFIC CONTROL PLAN - PHASE 8
STA. 49+350 - 49+700

HWS Consulting Group Inc
Omaha Office
10844 Old Mill Rd, Ste 1
Omaha, NE 68154
Phone: (402) 333-5792
Fax: (402) 333-2248

Designed By:	BWE	Checked By:	RJK	
Drawn By:	HS	Date: 03-25-2002	Job No. 55-70-2003	