REED'S COVE ADD.
GLEN WOOD CT. MIDDLE
CROSS SECTIONS

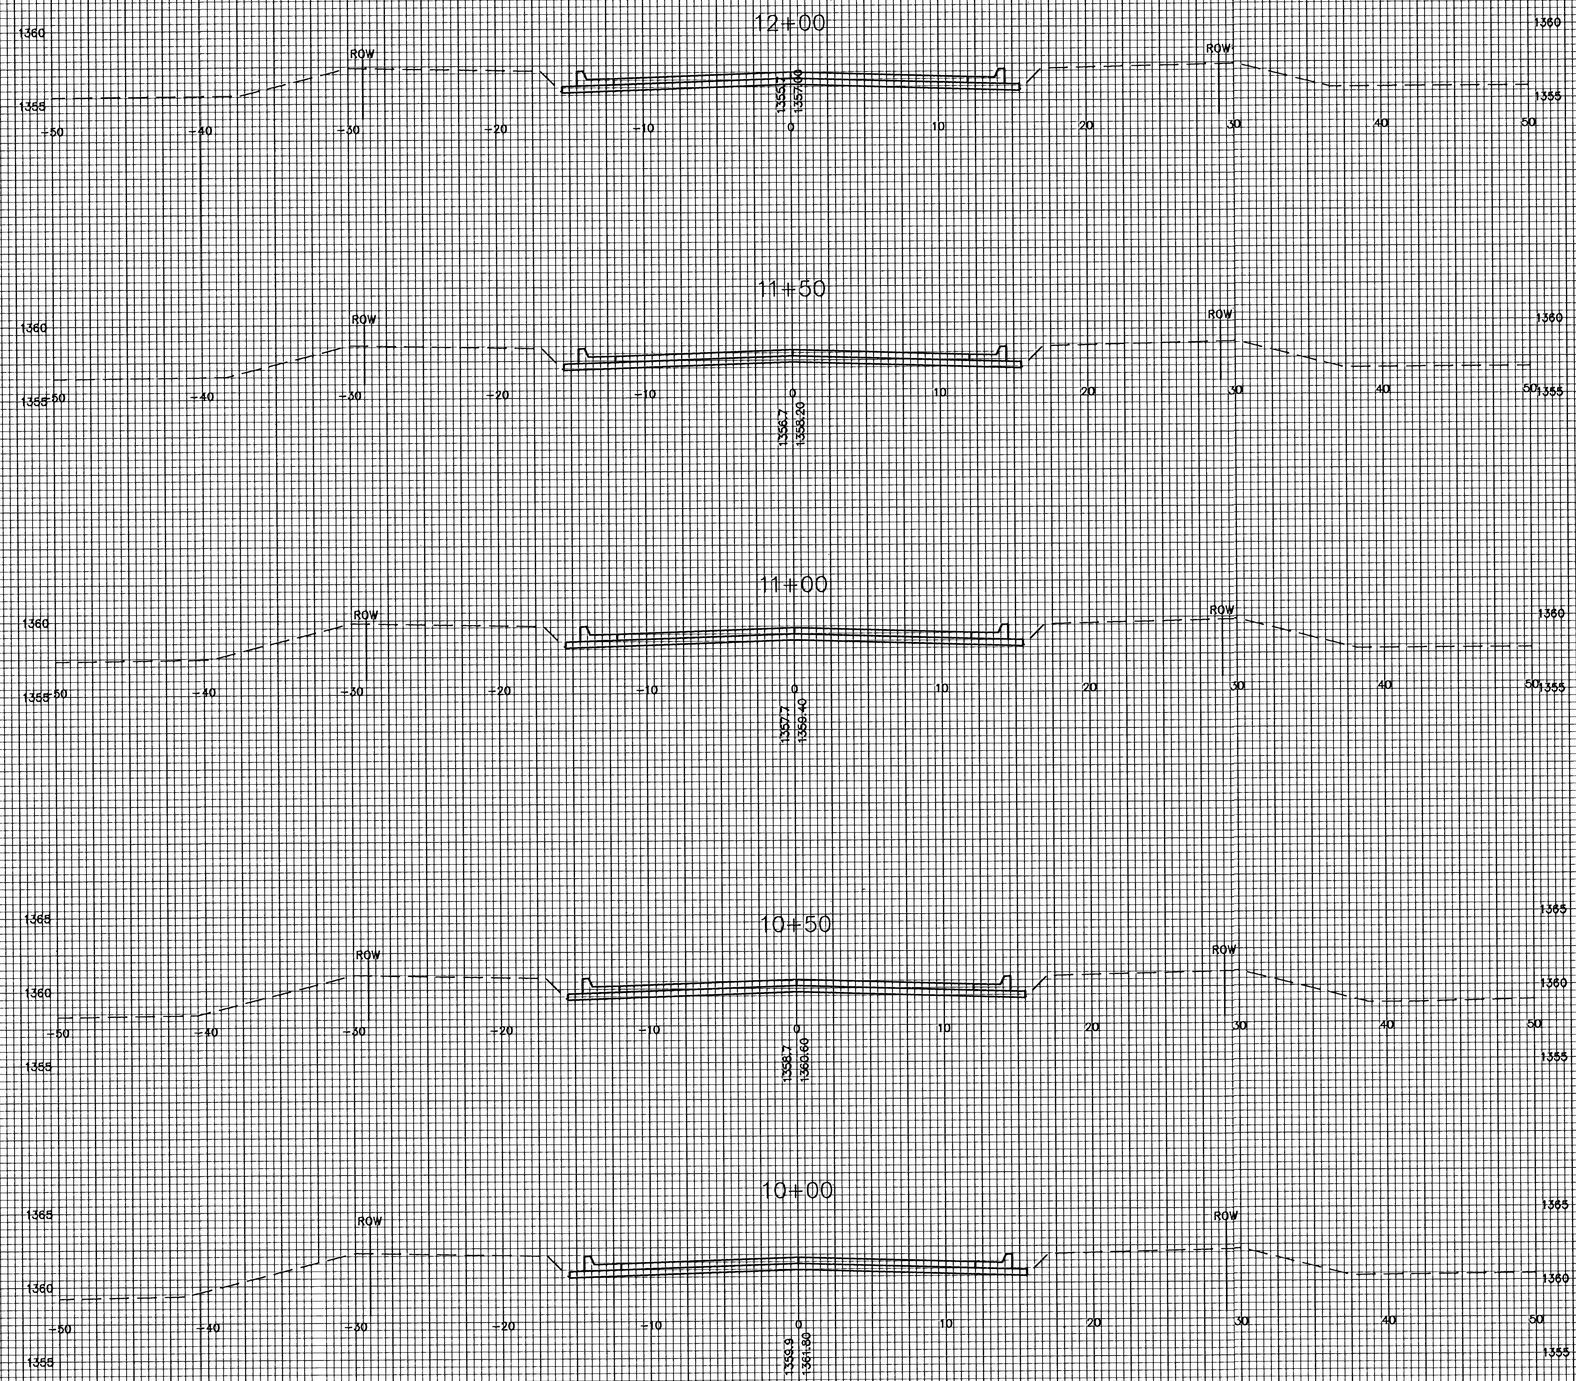

GLEN WOOD CT. -MIDDLE

XSEC13