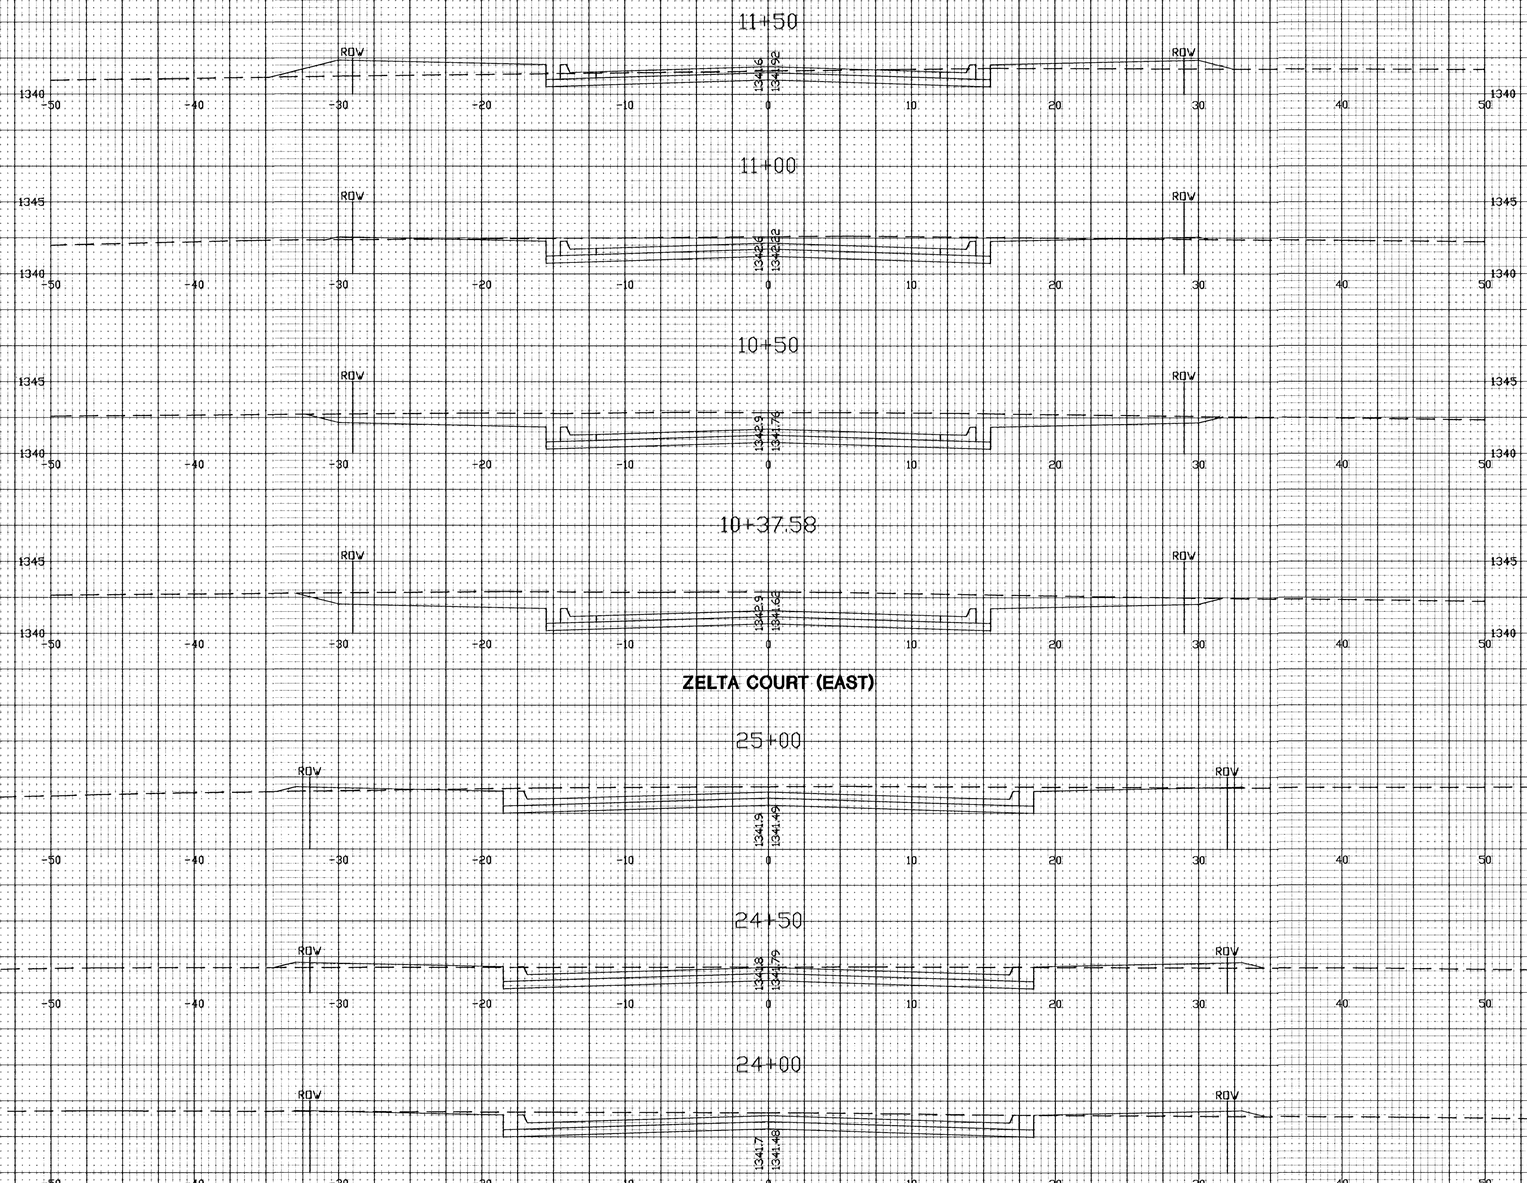WOODLAND LAKES 3RD ADDITION
ZELTA / ZELTA COURT (EAST)
CROSS SECTIONS