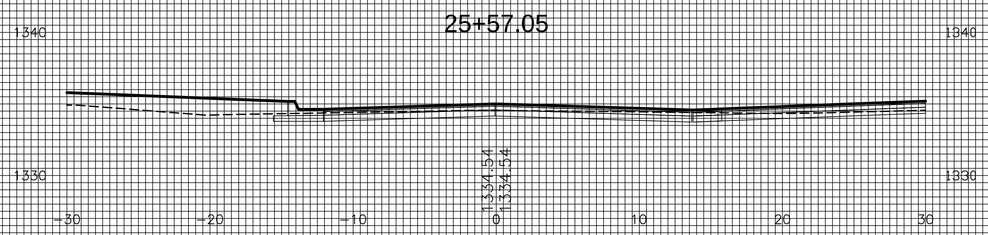

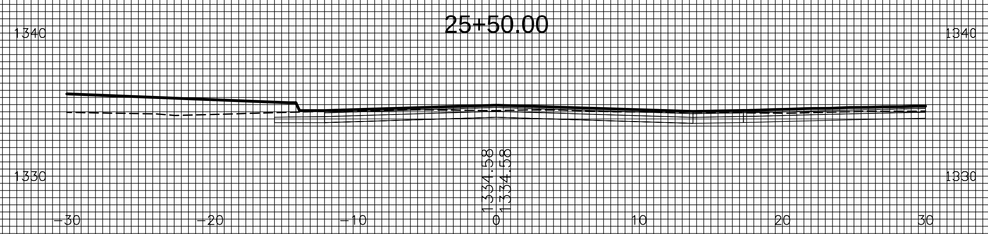

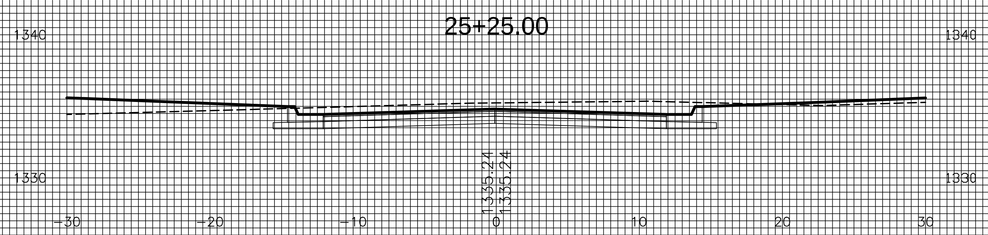

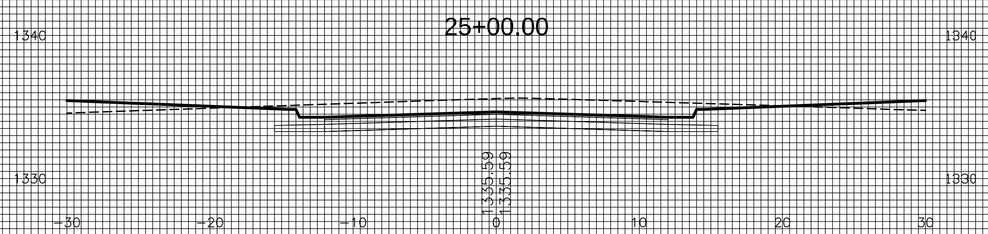

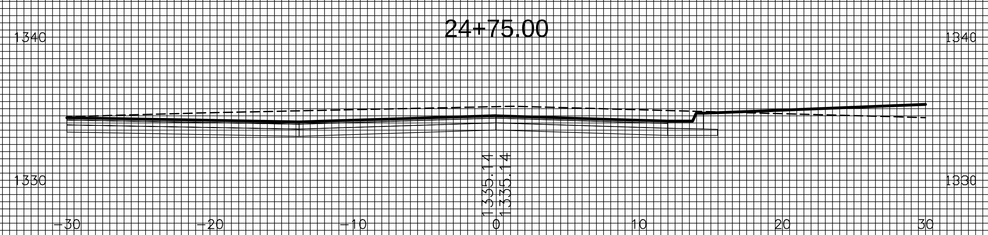

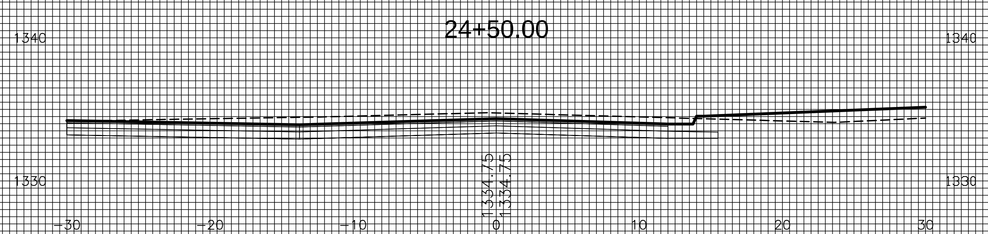

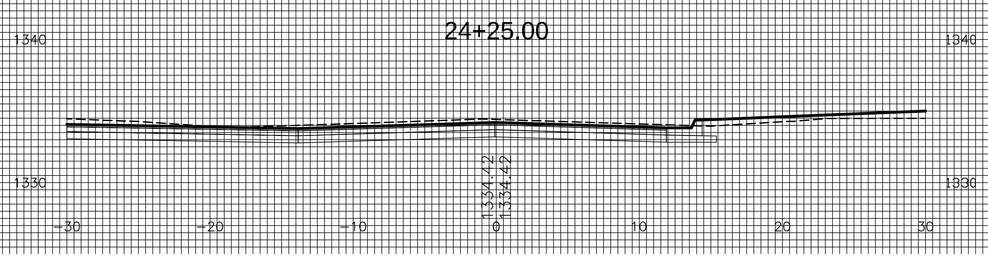

ESTANCIA ADDITION
COLLINA XSEC 1 OF 6
CROSS SECTIONS

14462-EP-XSEC-PH3A