WILSON FARMS FOURTH ADDITION
WILSON ESTATES COURT
CROSS SECTIONS

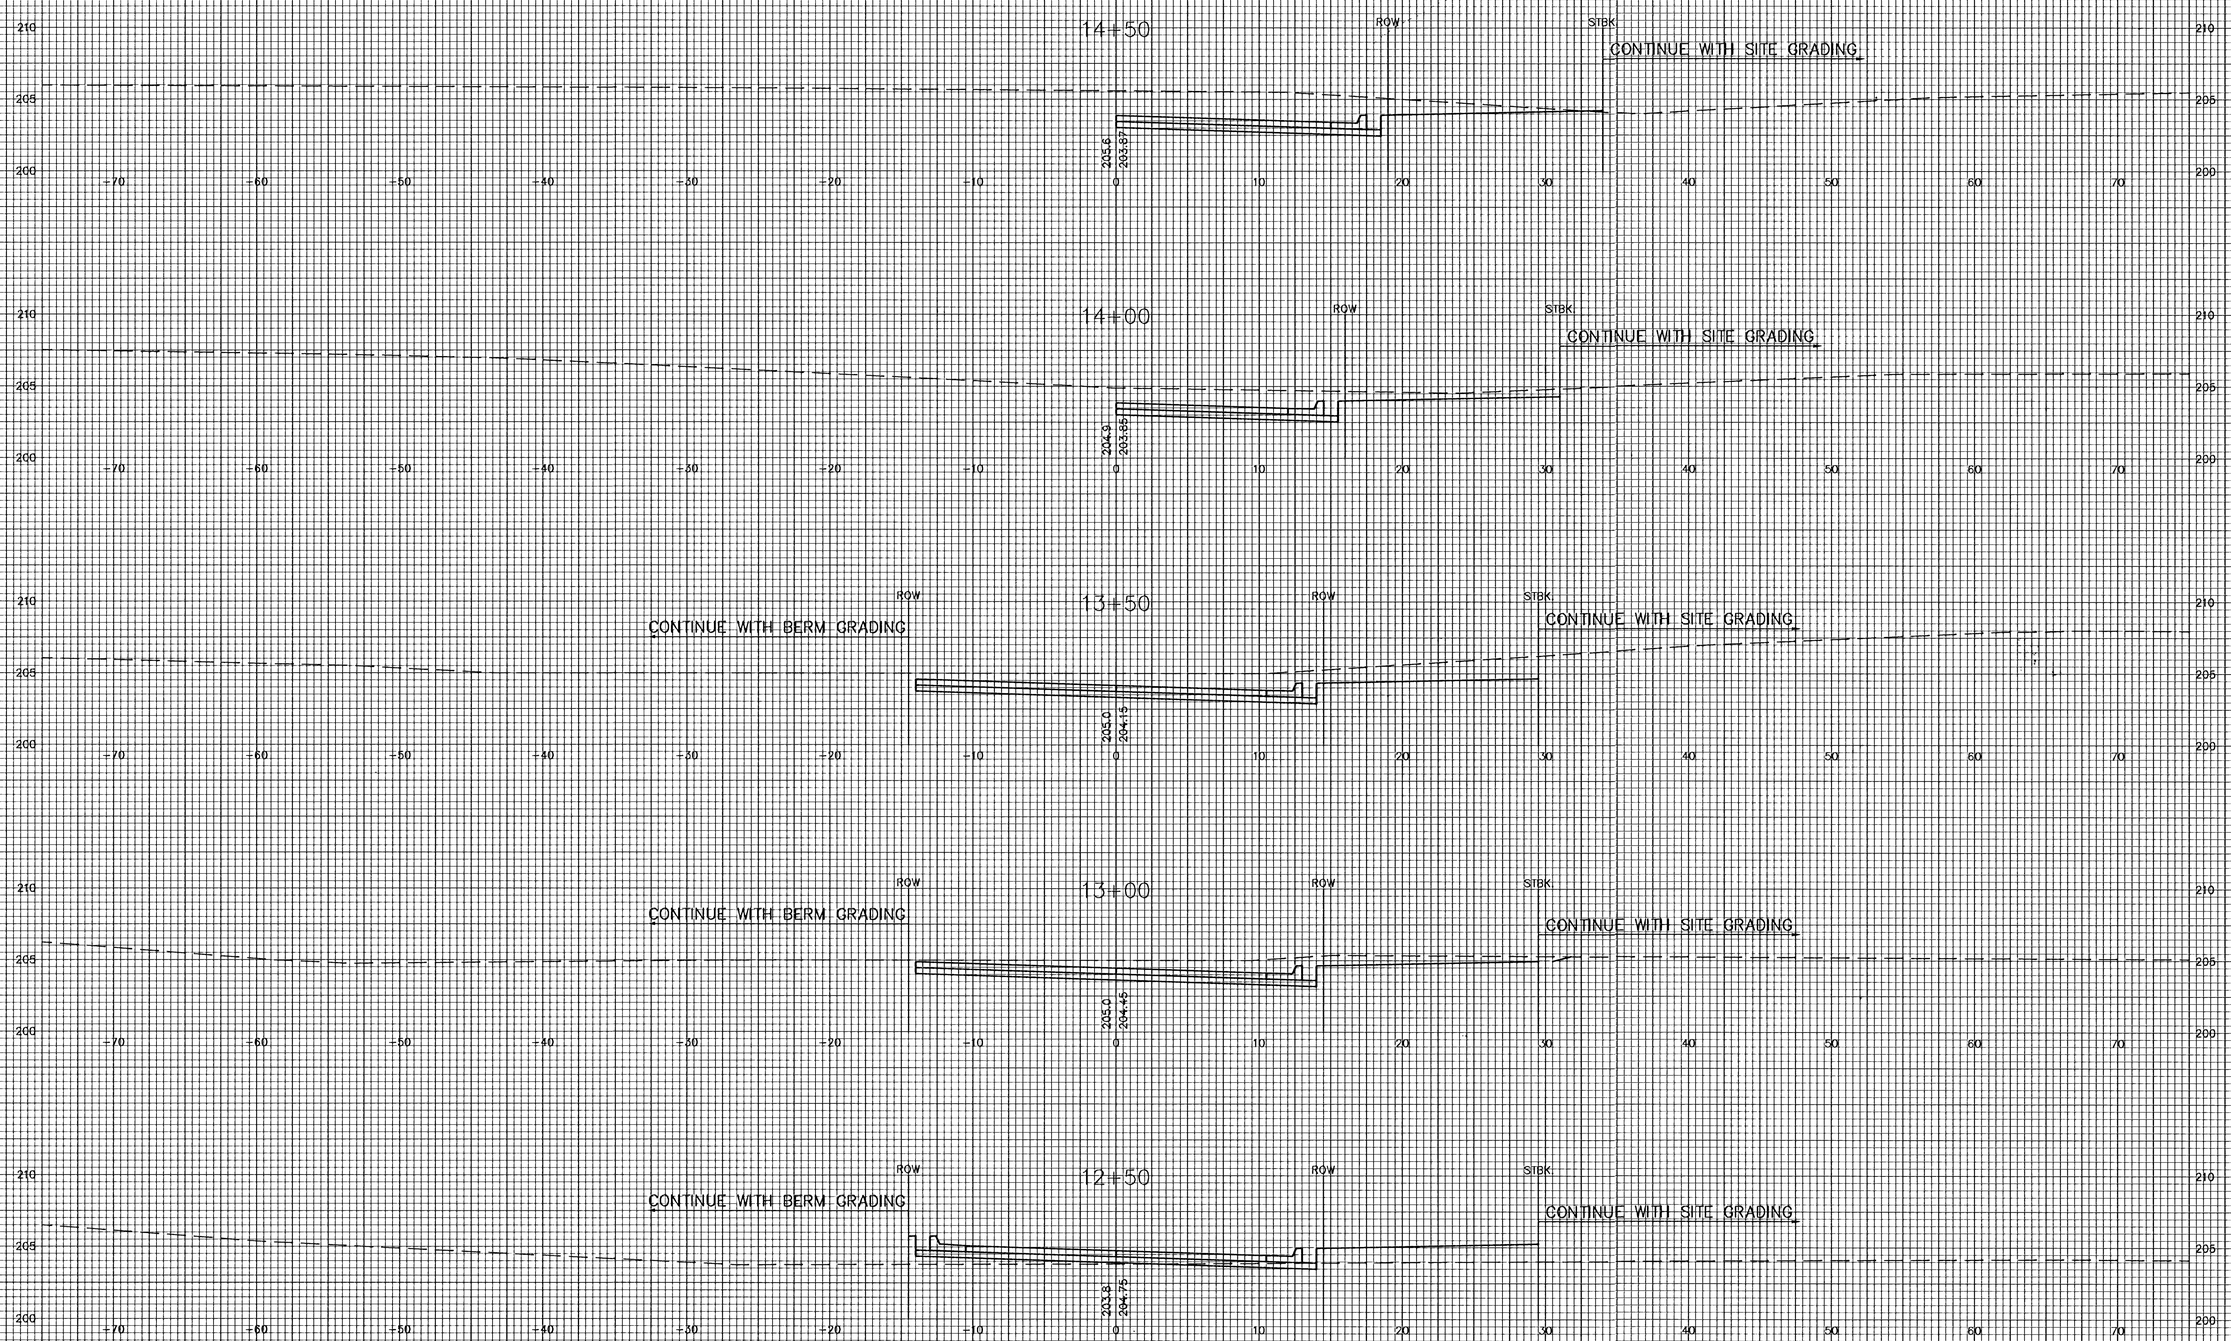

WILSON ESTATES CT. — BASELINE #1

XSEC3