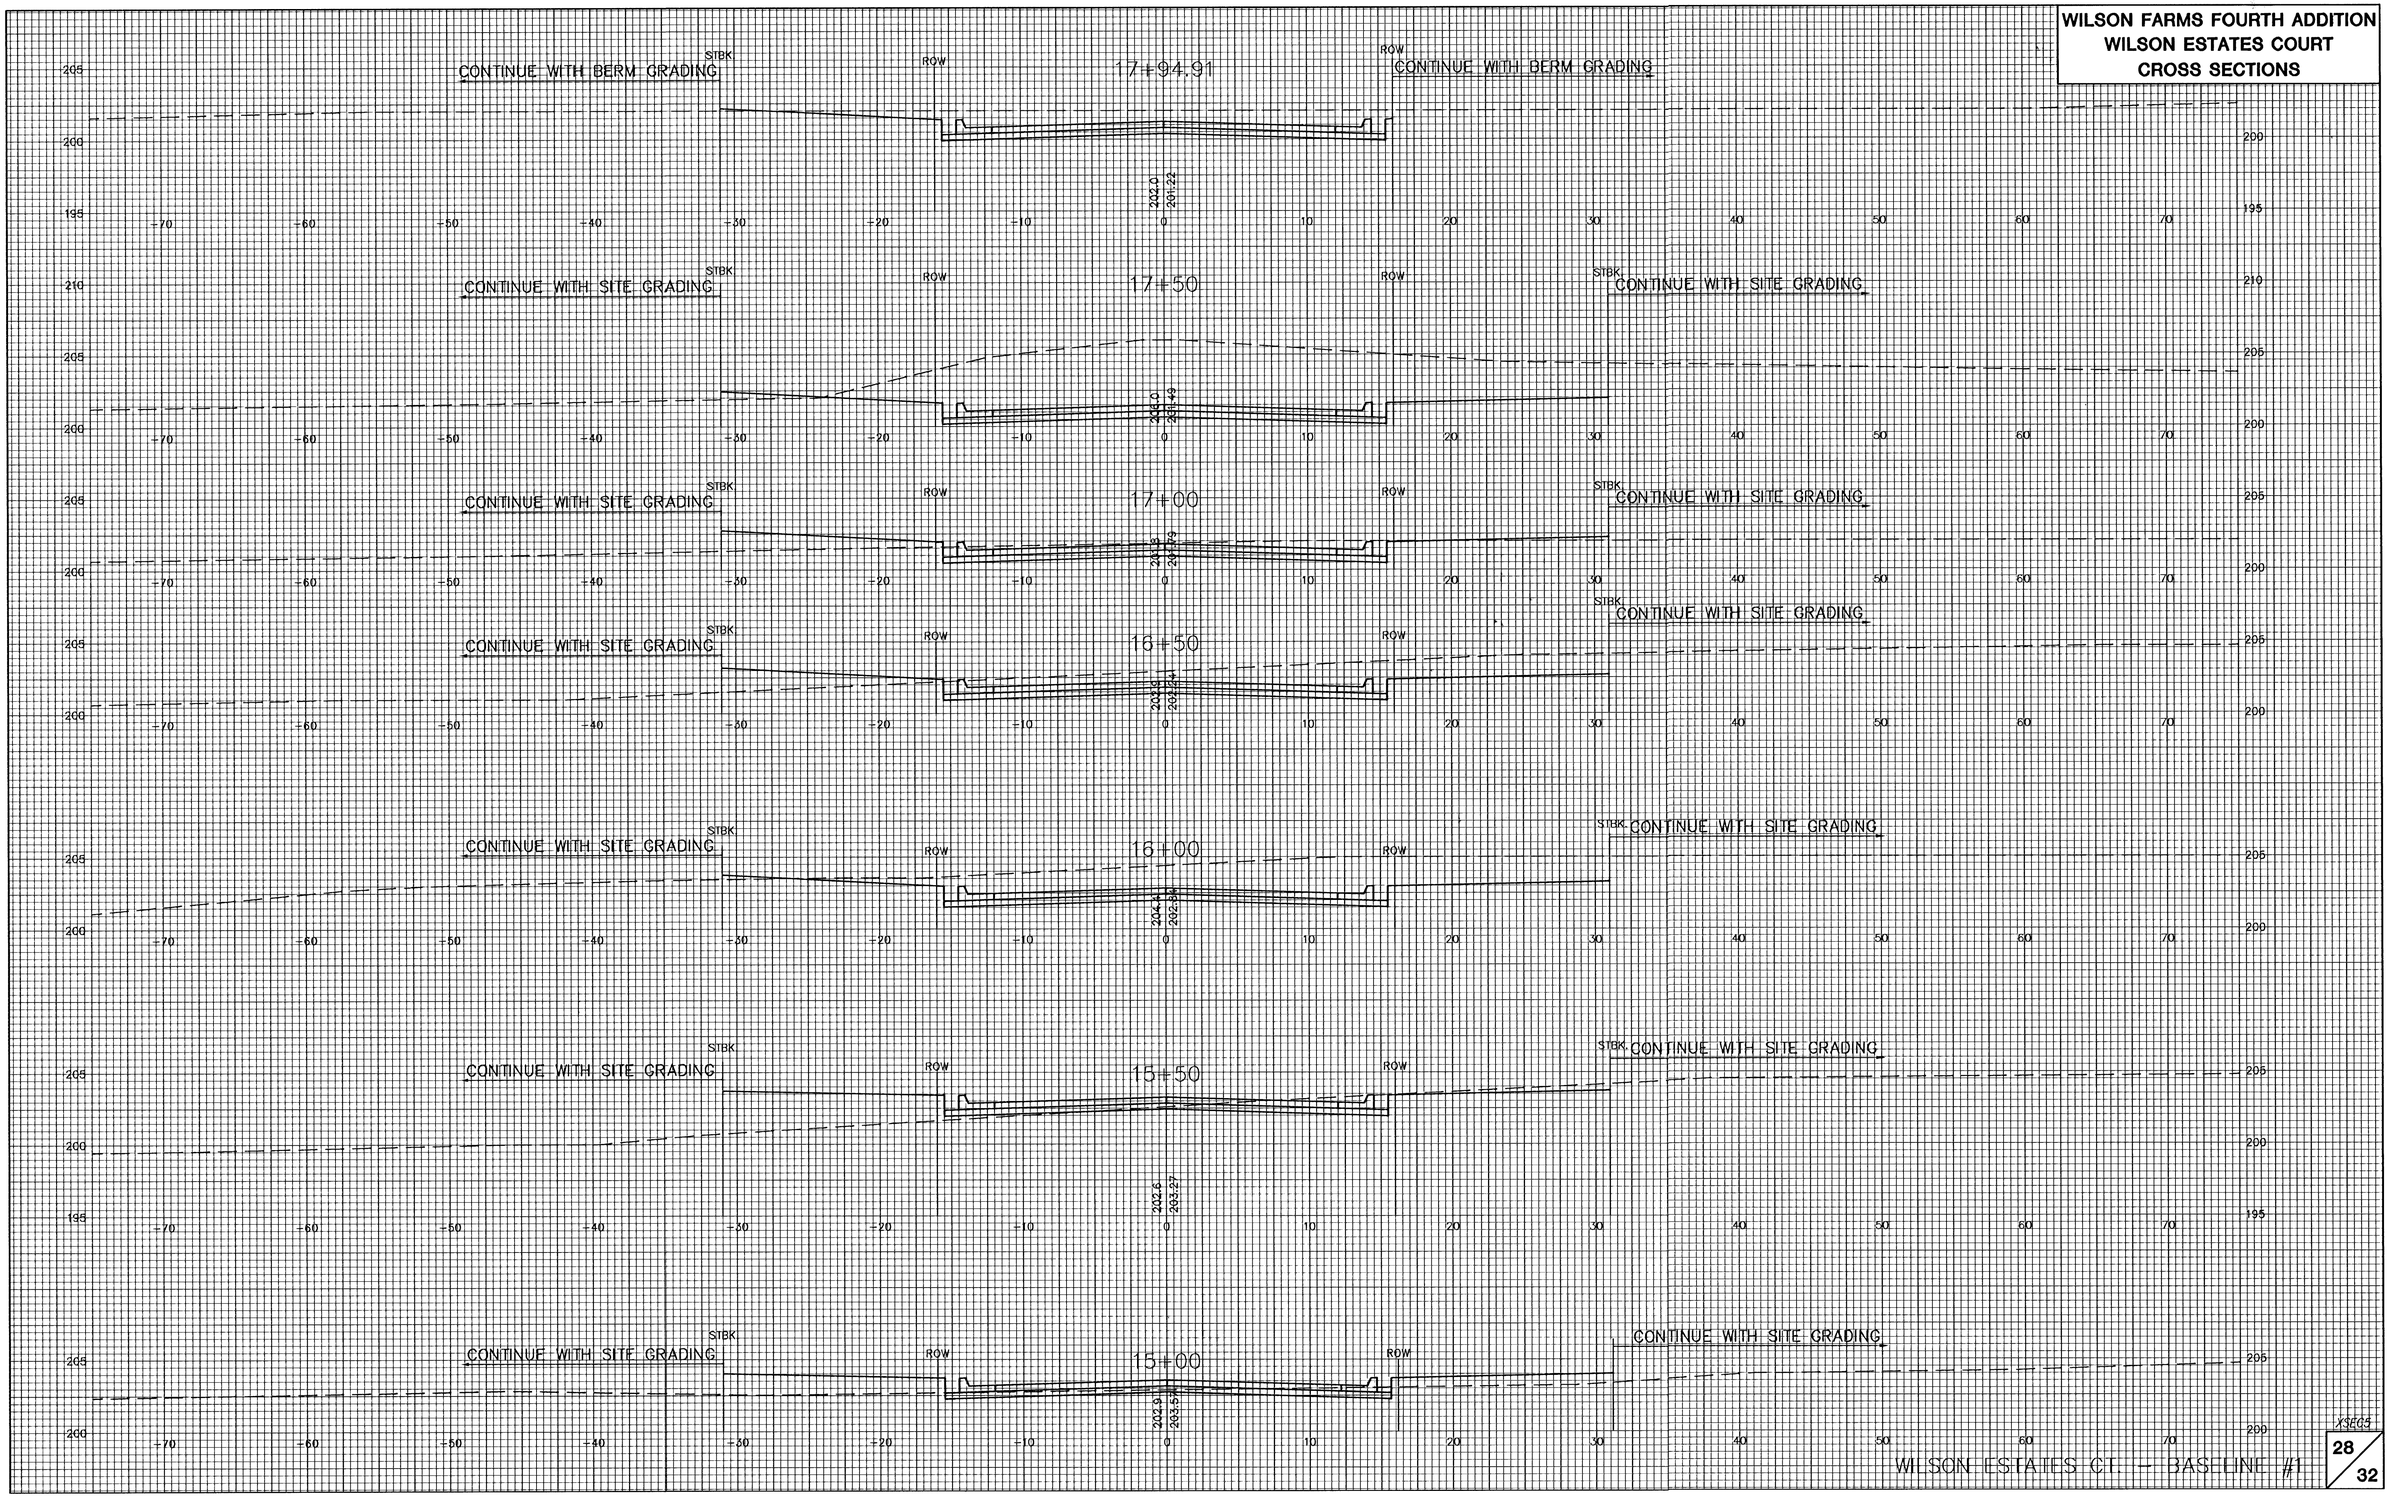WILSON FARMS FOURTH ADDITION
WILSON ESTATES COURT
CROSS SECTIONS