CITY OF WICHITA	YEAR	SHEET NO.	TOTAL SHEETS
28th Street	2003	27	28

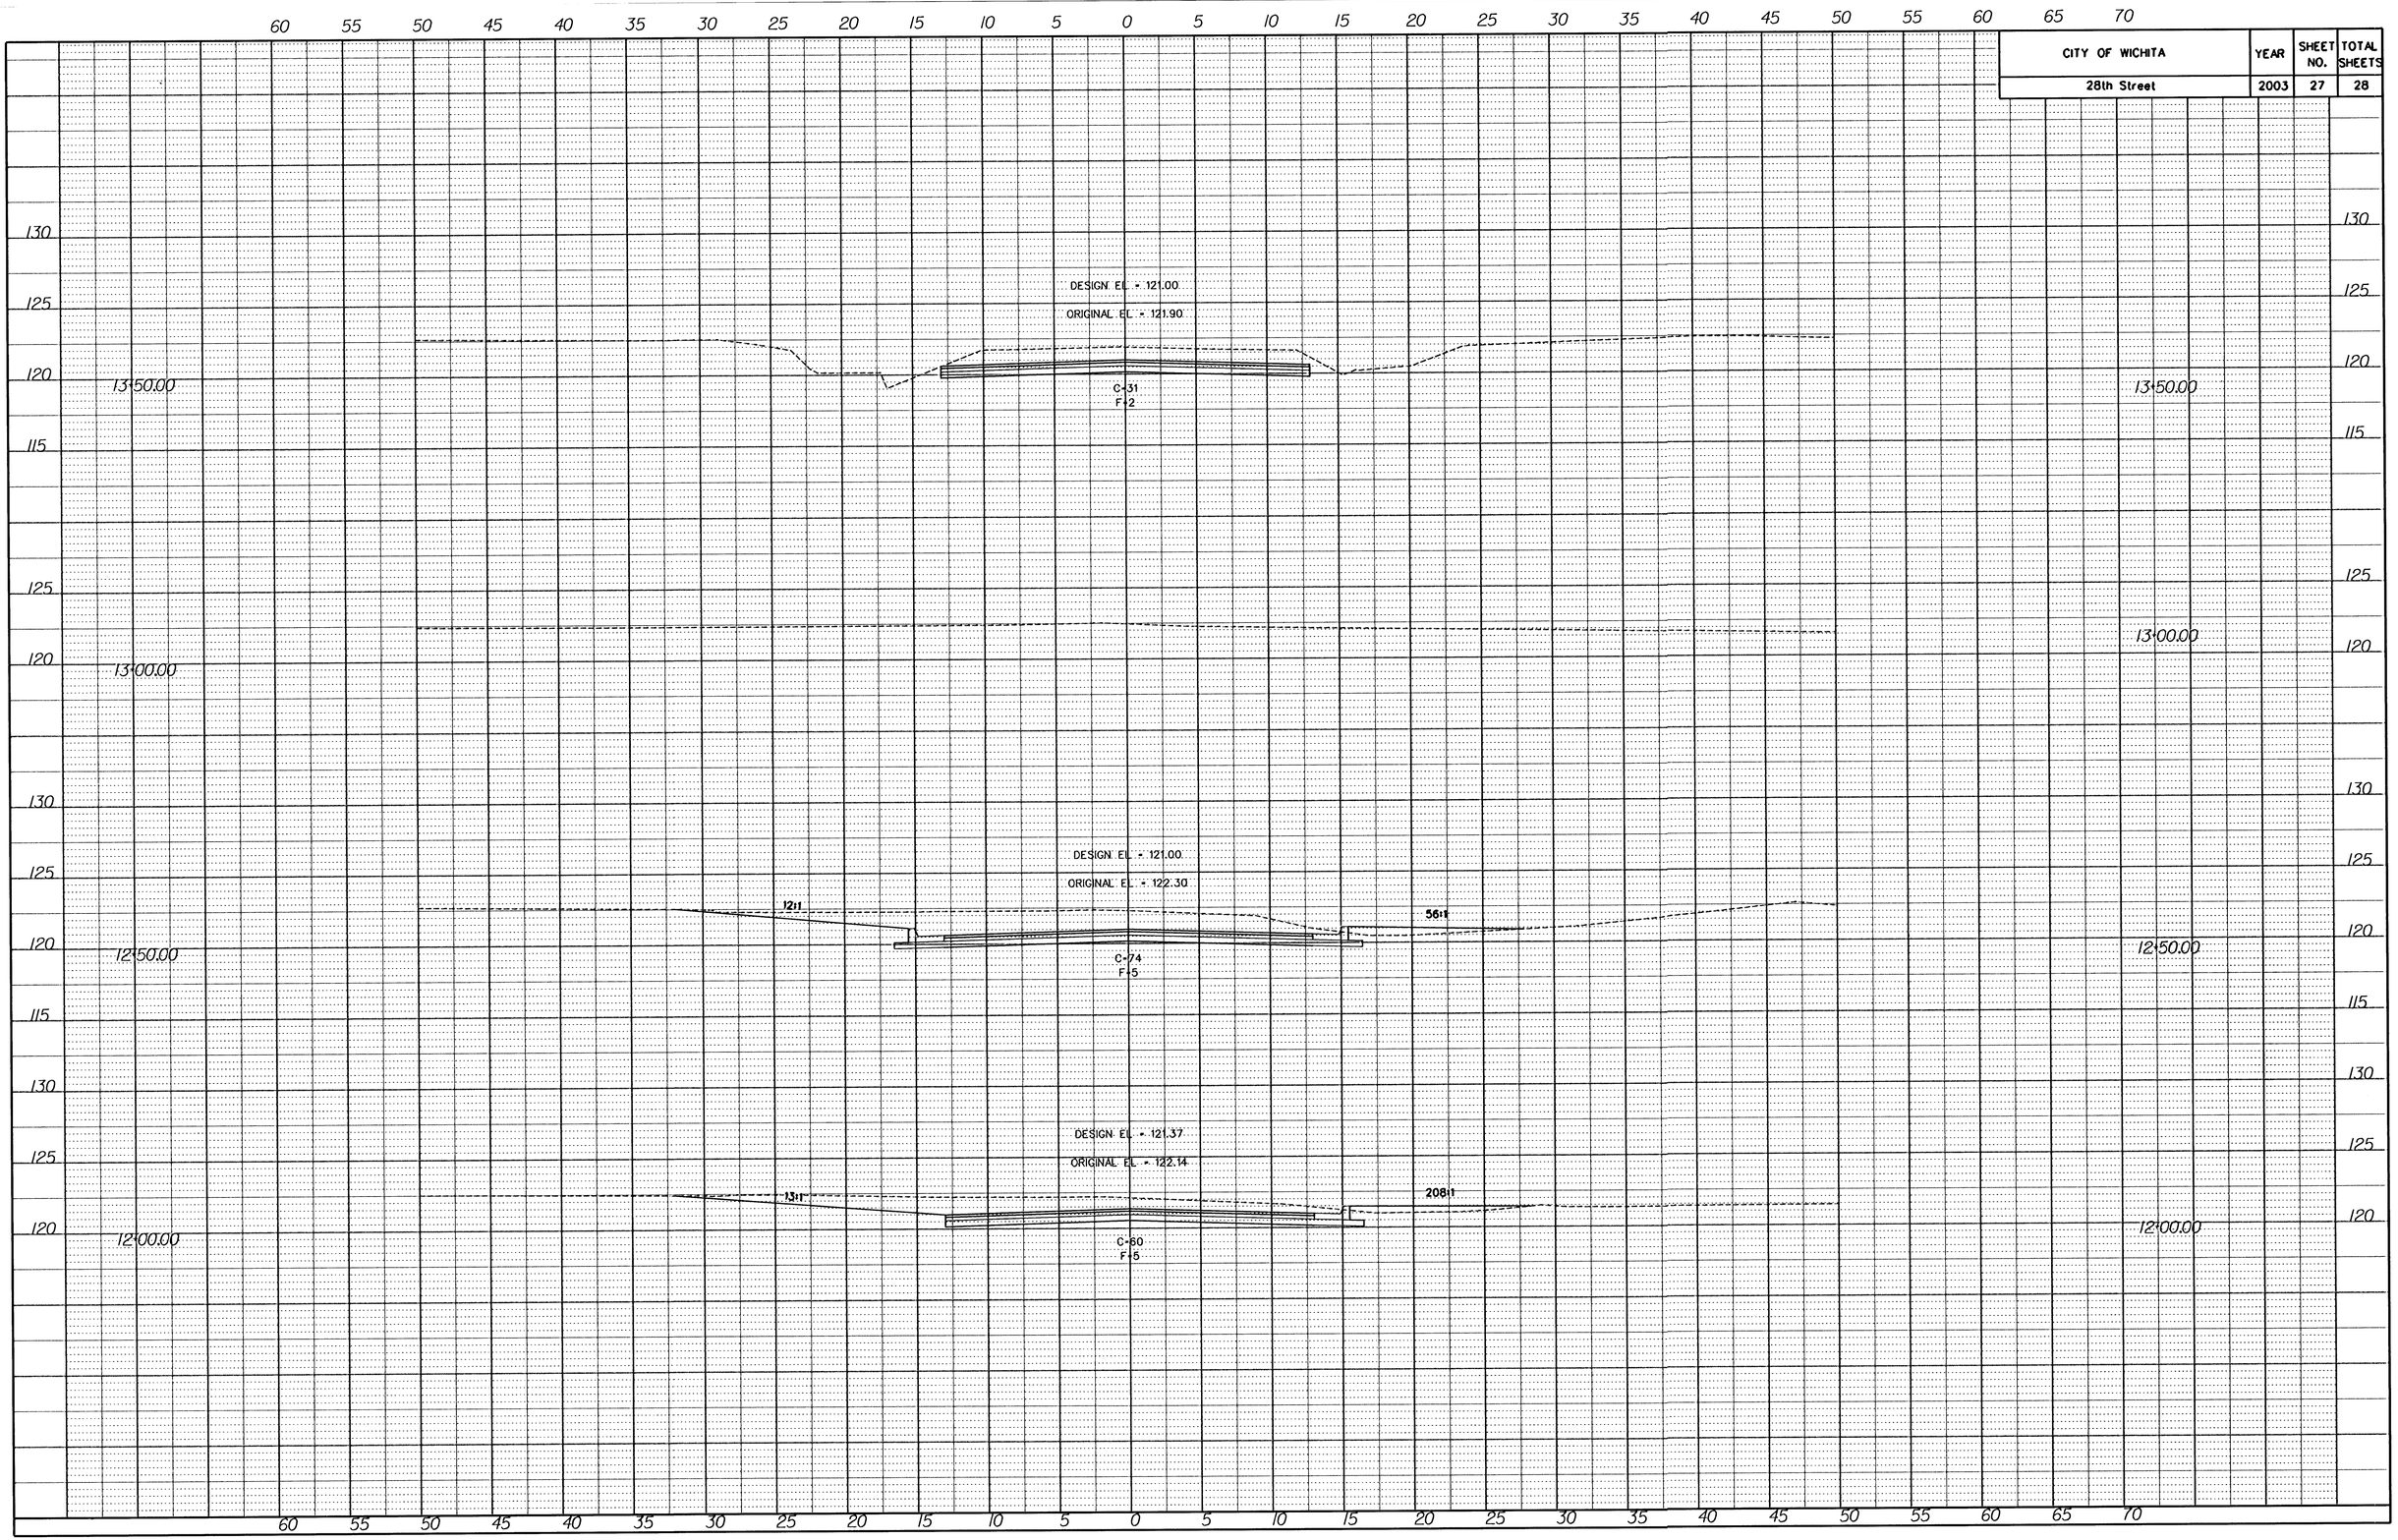

DATE	BY
REFERENCES NOTED	
REFERENCES CHECKED	