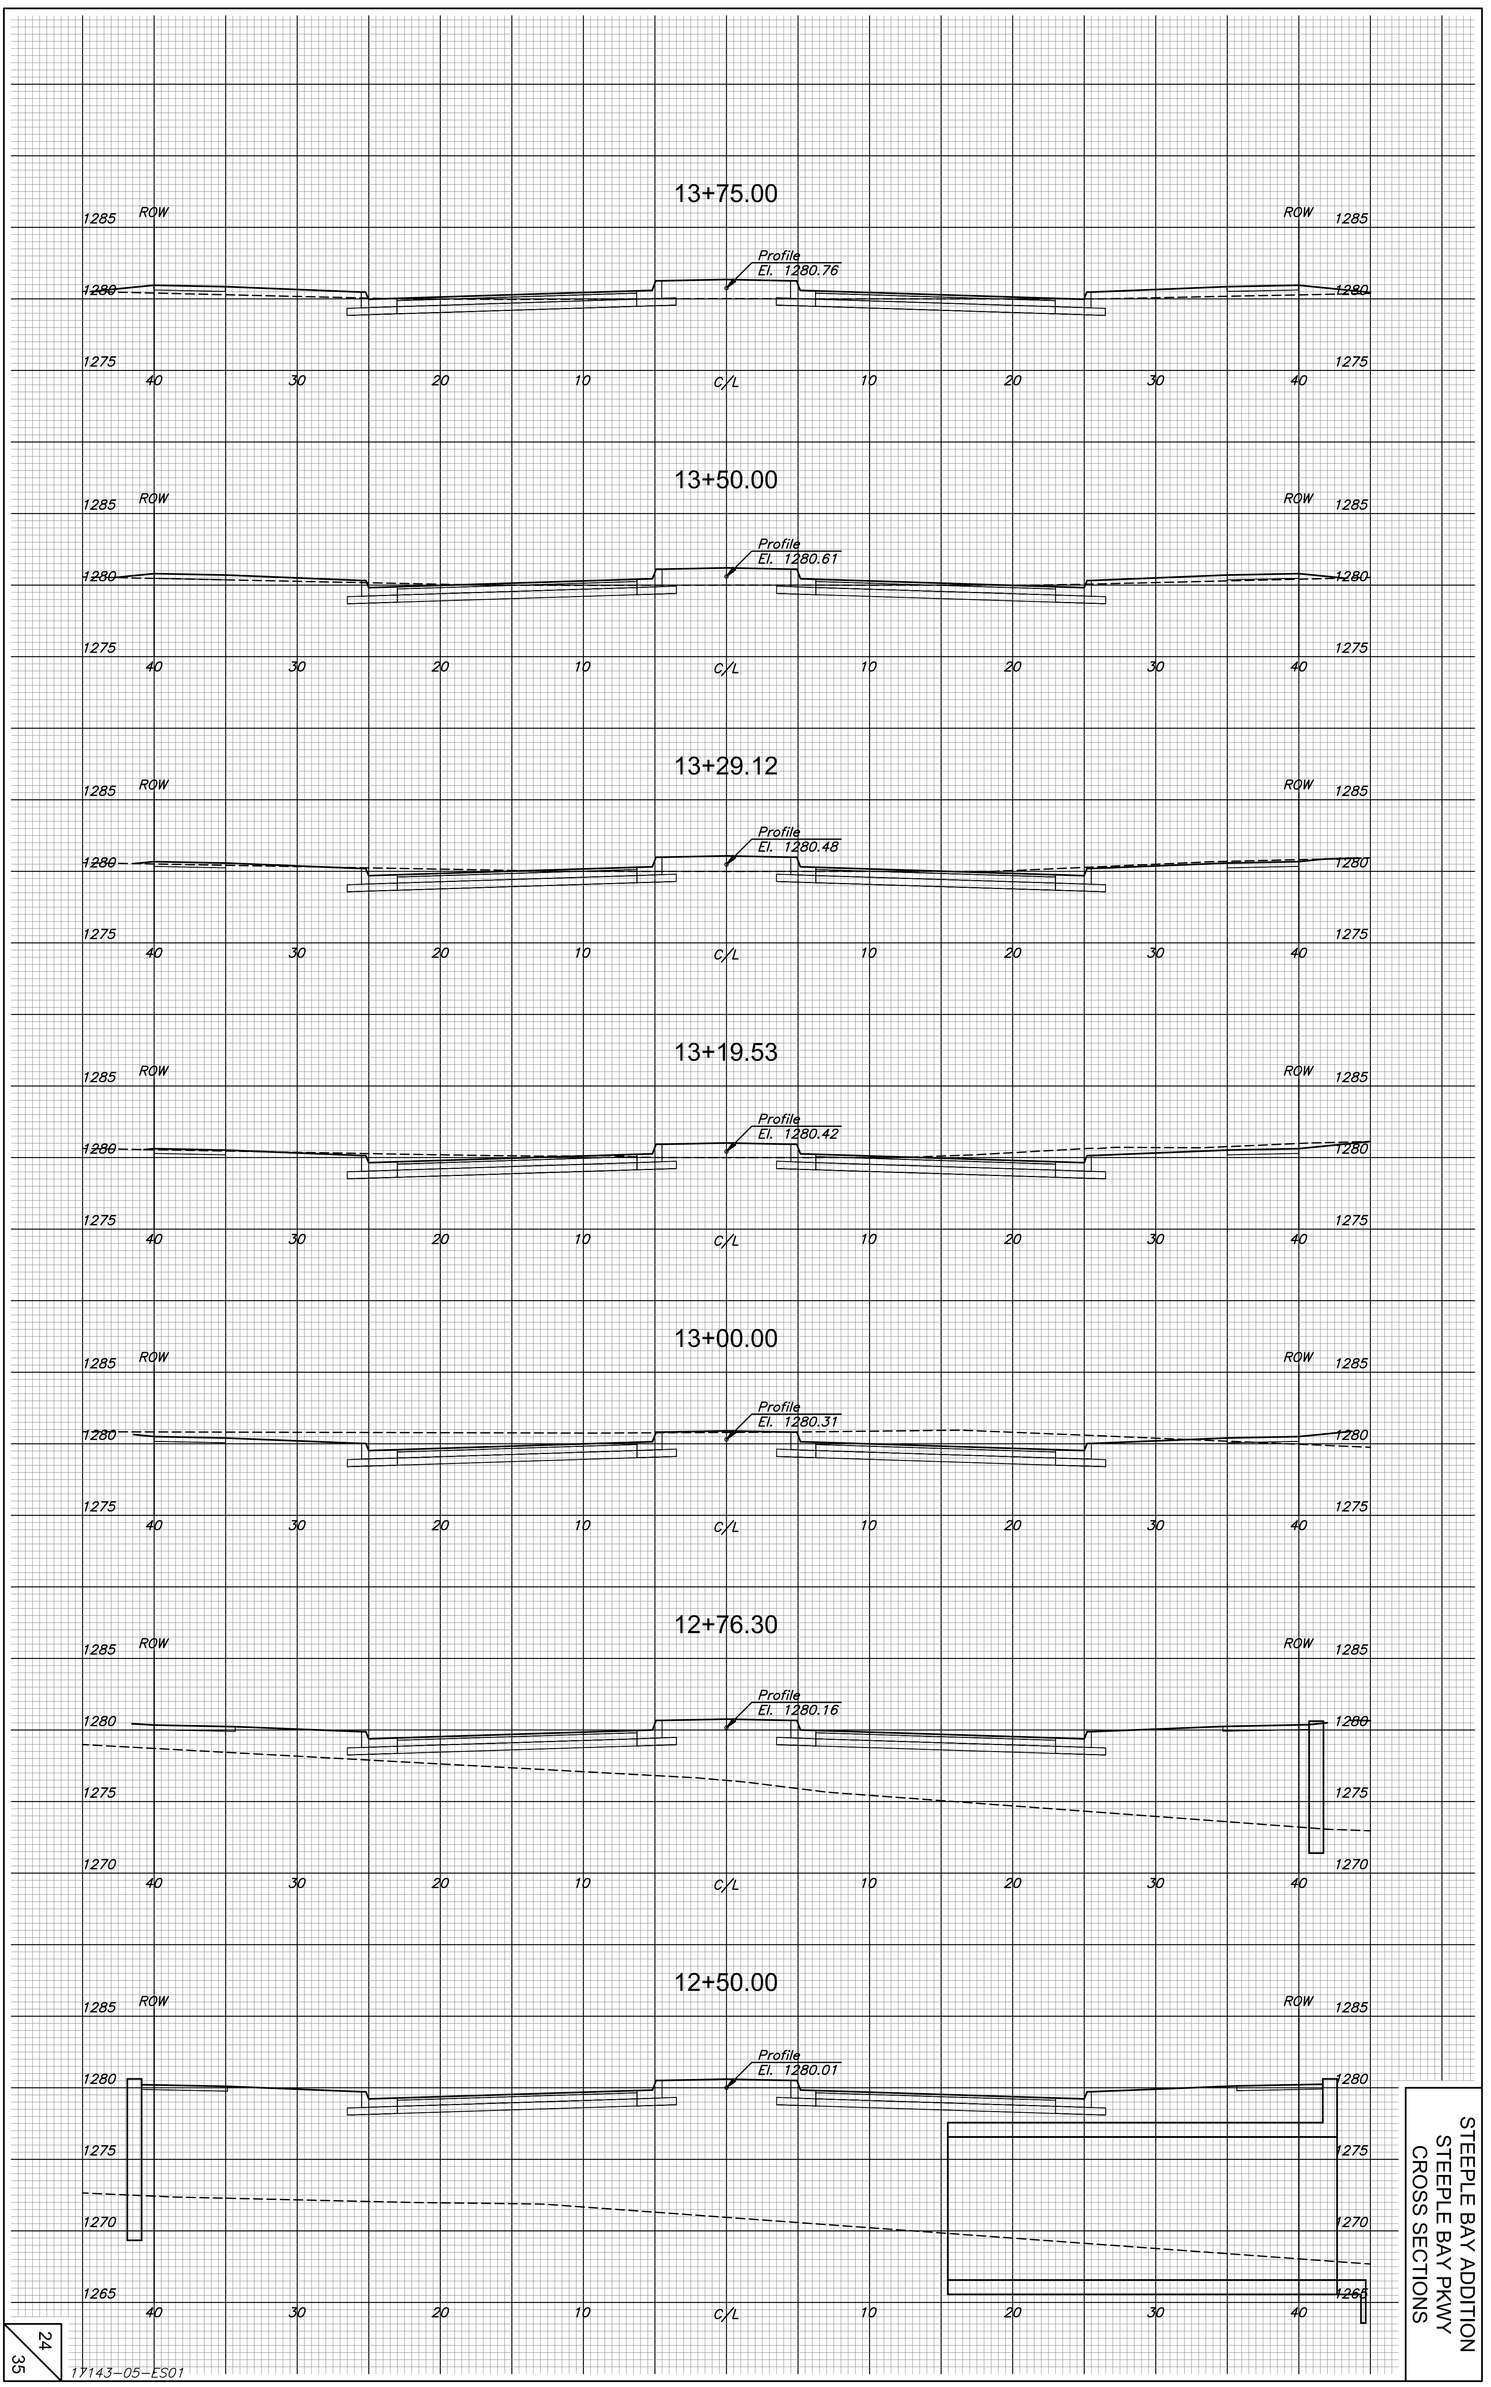

STEEPLE BAY ADDITION
STEEPLE BAY PKWY
CROSS SECTIONS

24
35

17143-05-ES01