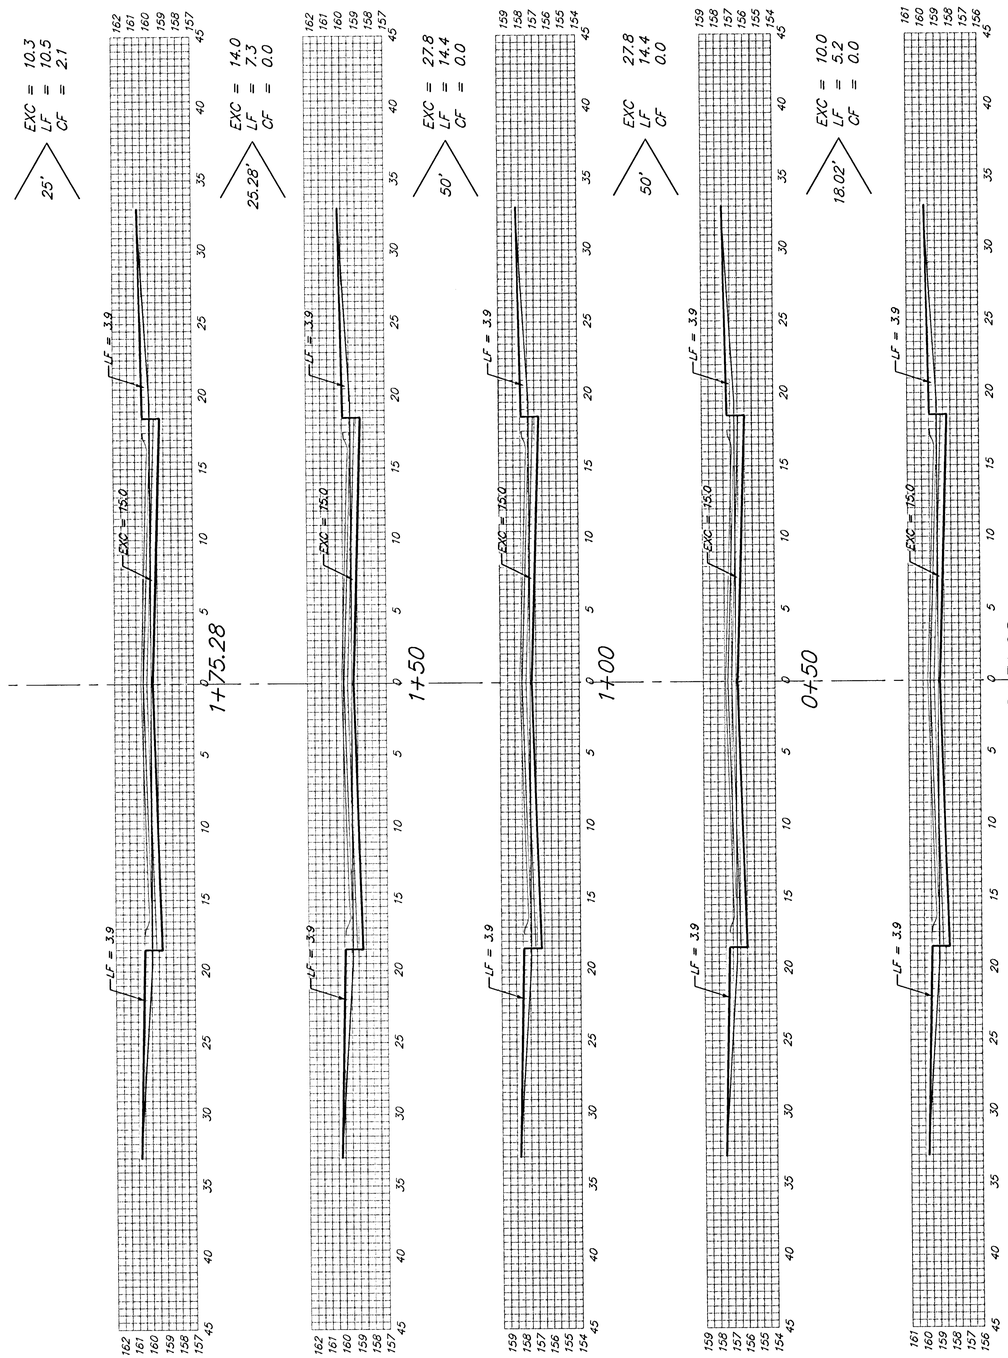

W. 34TH CT. N. (Lots 17–24)

Sheet Totals:

Excavation	=	89.9 C.Y.
Loose Fill	=	51.8 C.Y.
Compacted Fill	=	2.1 C.Y.

BAUGHMAN COMPANY P.A.
ENGINEERING, SURVEYING, & PLANNING
316-262-7271 • 315 ELLIS • WICHITA, KANSAS 67211

PROJECT NUMBER
472-83691

REV.

SHEET 27 OF 33

Yellowbrick (XS-7