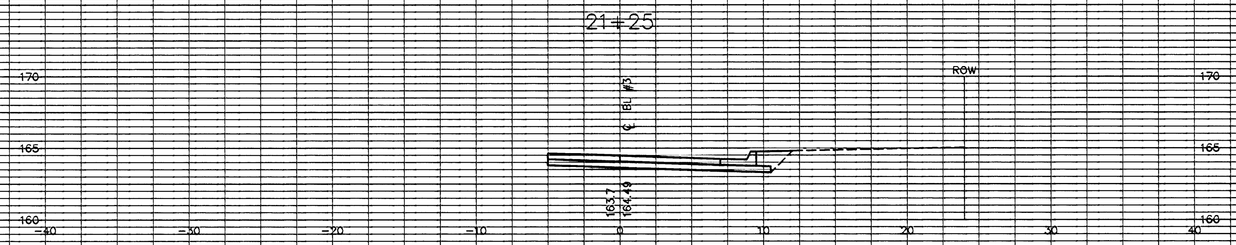

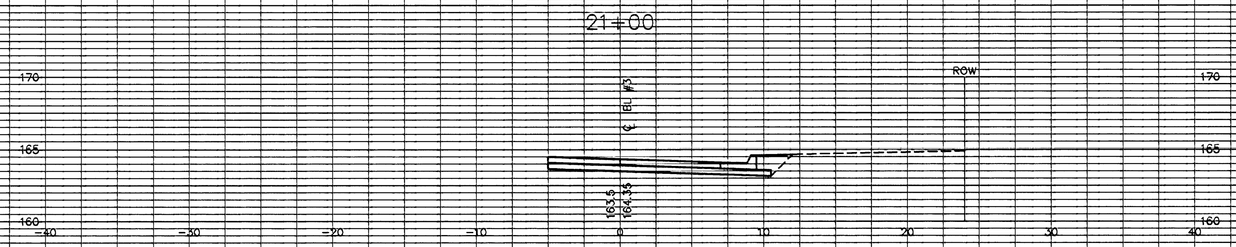

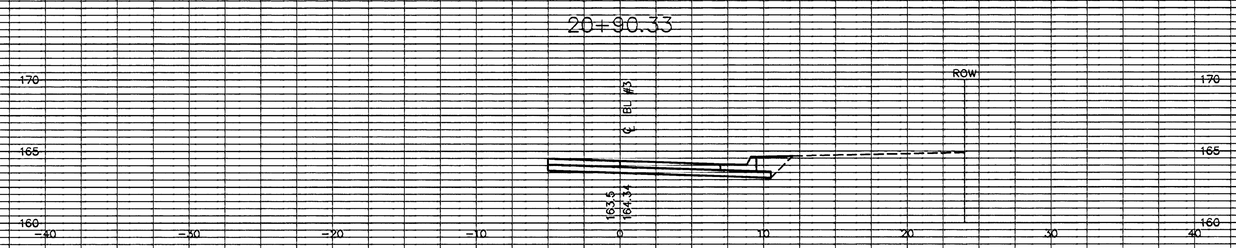

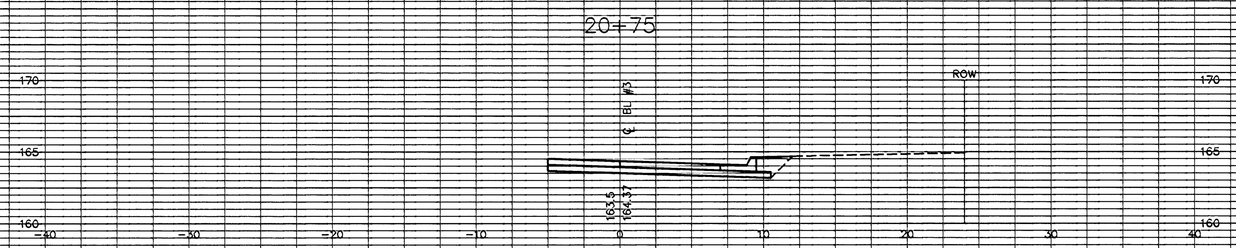

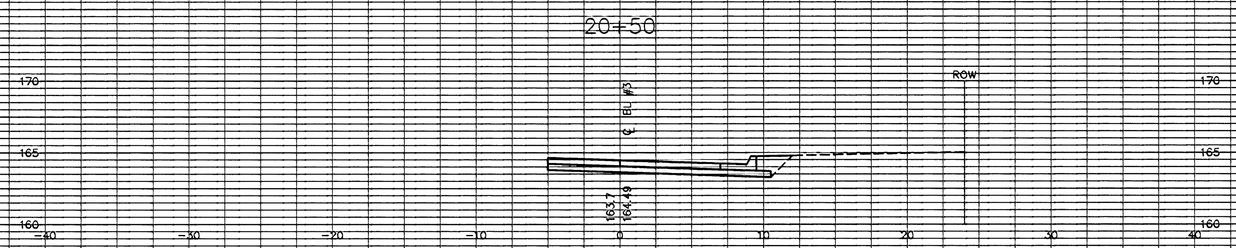

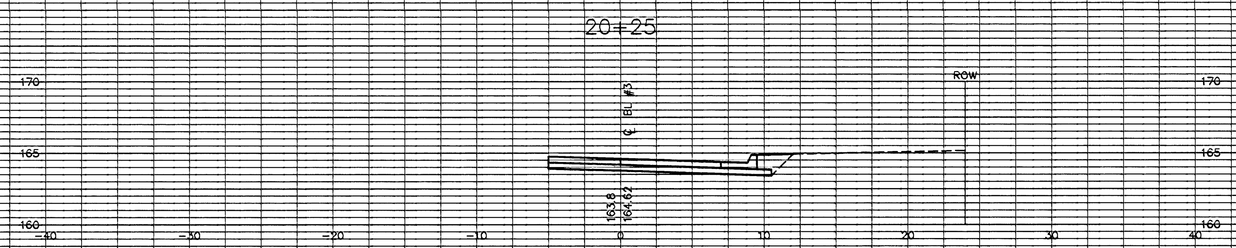

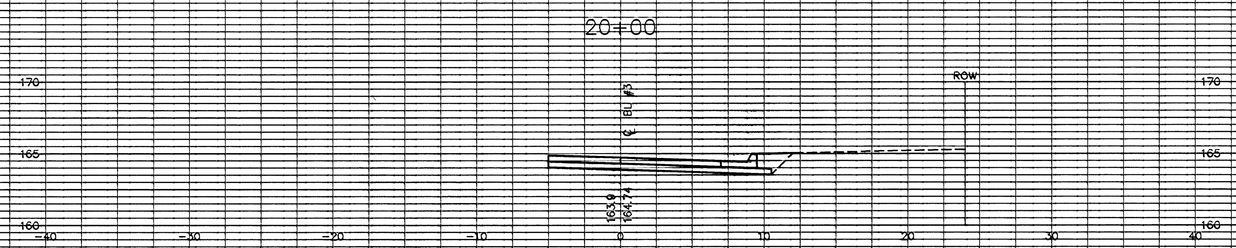

DEN HOLLOW - CENTERLINE OF BASELINE #3

FOX RIDGE ADDITION - PHASE 3
CROSS SECTIONS
DEN HOLLOW

G:\CIVIL\99118\DWG\PAV\PH3\XSEC\99118XS7.DWG