FOX RIDGE ADDITON
ENTRY PHASE 2
CROSS SECTIONS
WESTLAKES PARKWAY

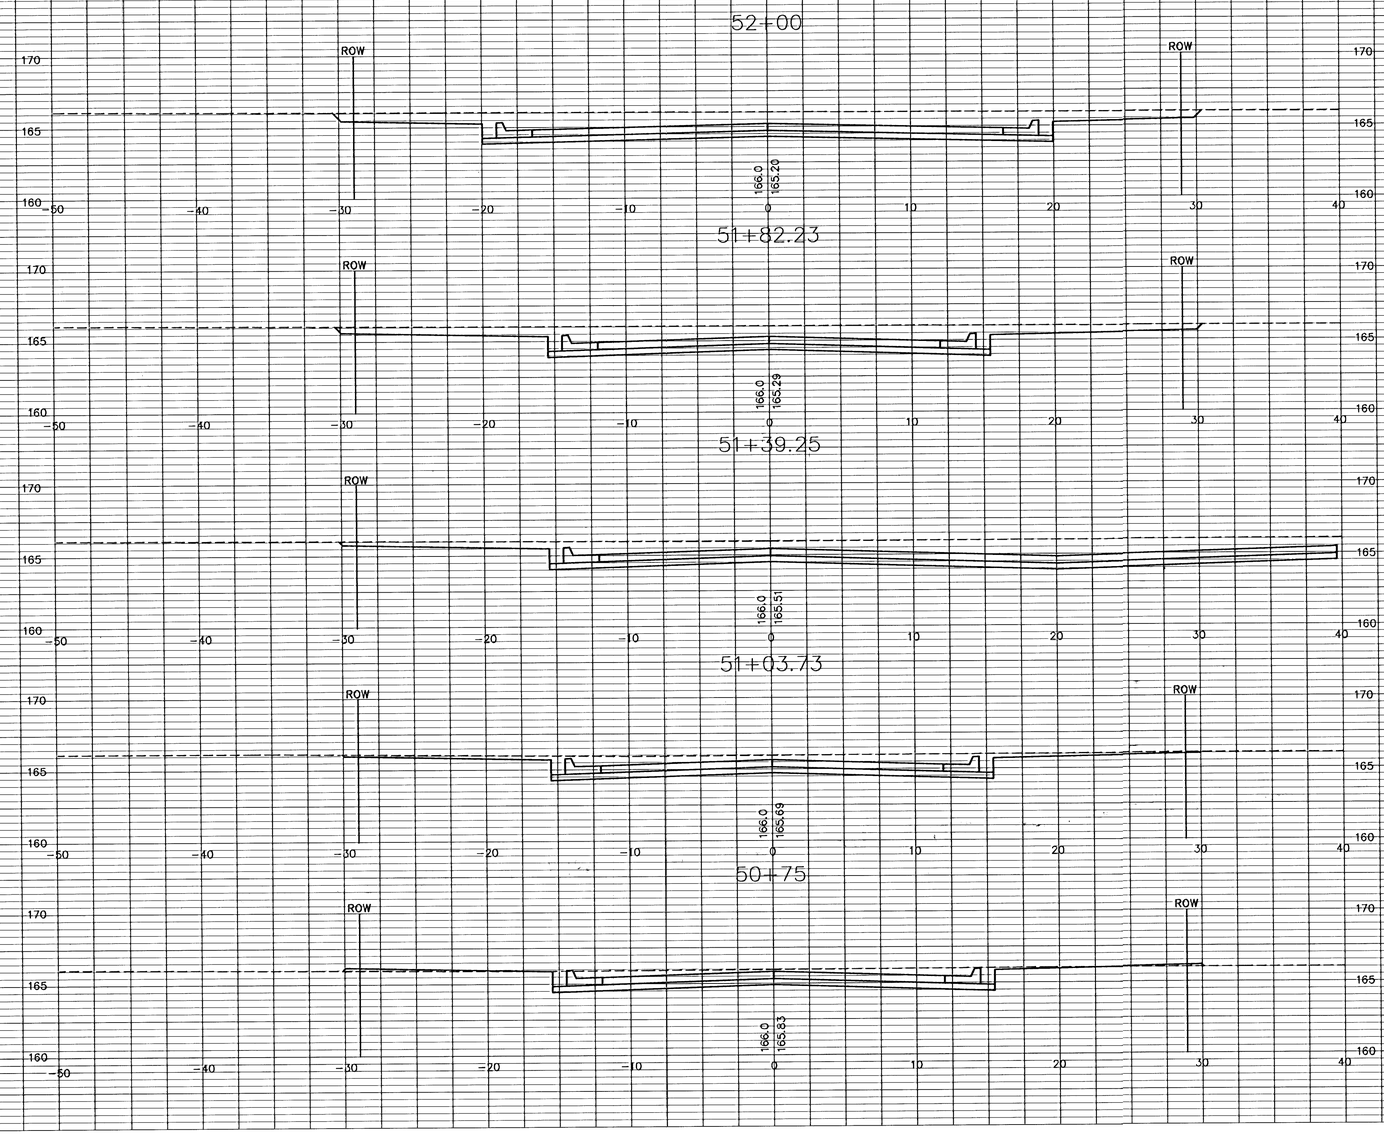

G:\CIVIL\99118\DWG\PAV\ENT_PH2\XSEC\XSEC2.DWG