FOX RIDGE ADDITION
ENTRY PHASE 3
STORM WATER SEWER PLANS
LINE 1 RCB

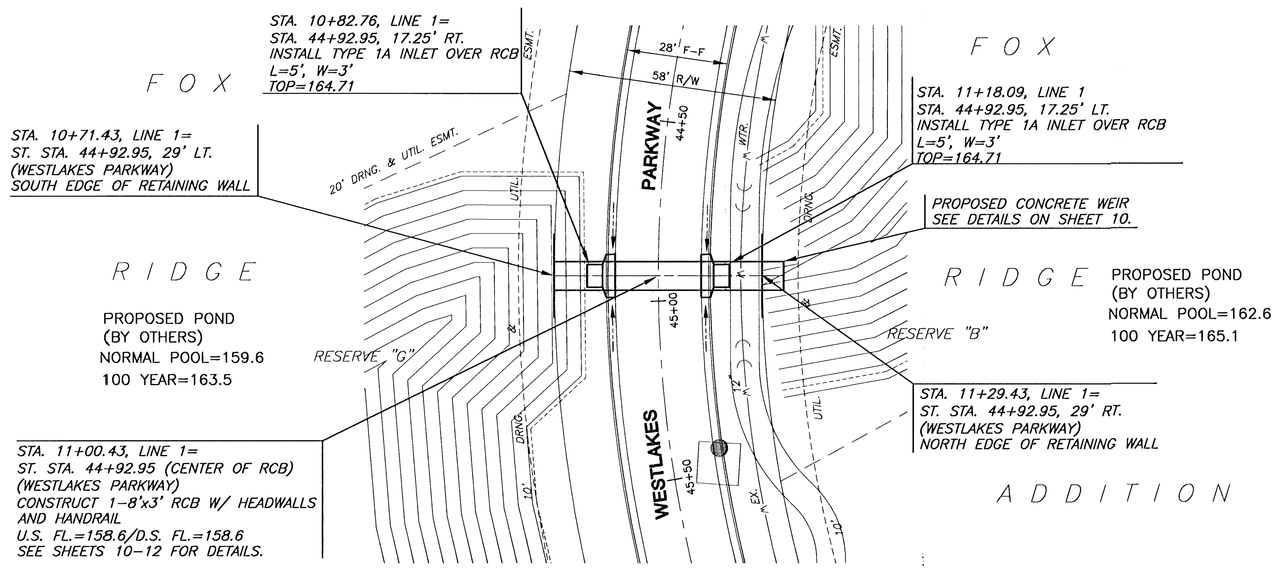

PLAN LINE 1 RCB

SCALE: 1"=20'

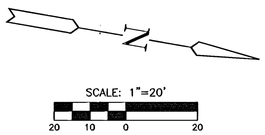

PROFILE LINE 1 RCB

SCALE: HORIZ. 1"=20'
SCALE: VERT. 1"=5'

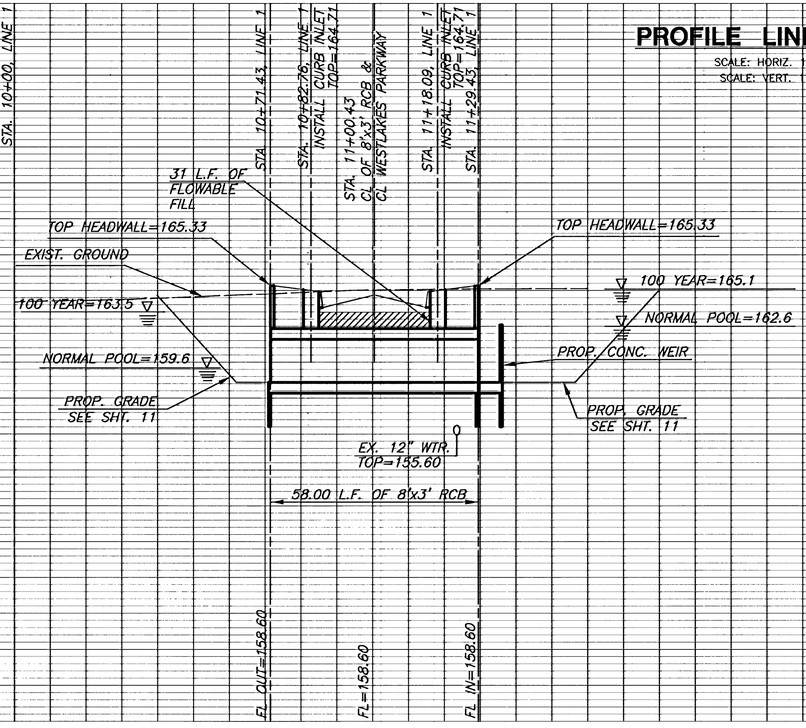

G:\CIVIL\99118\DWG\PAV\ENT_PH3\99118D1.DWG