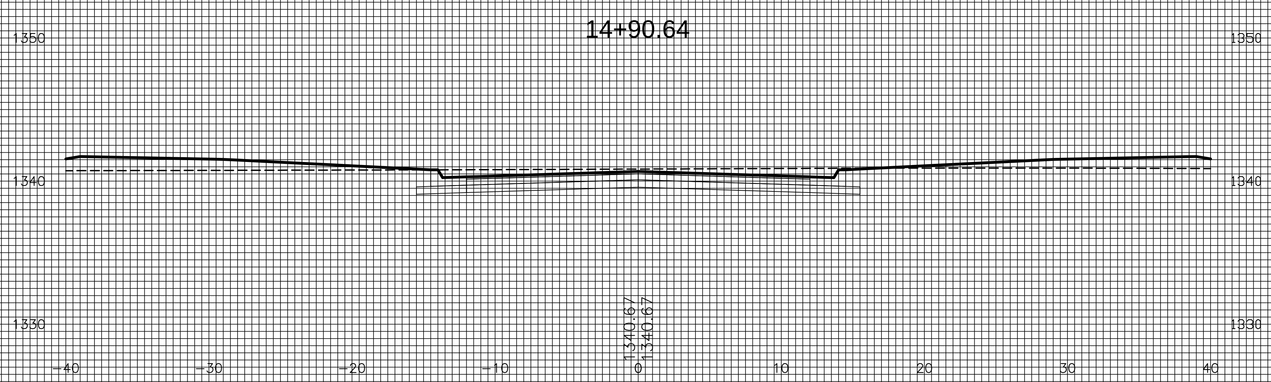

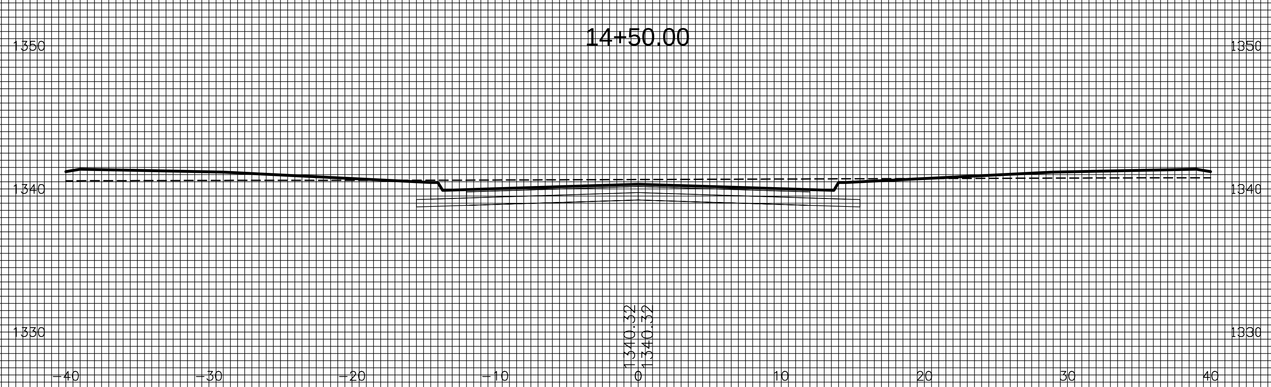

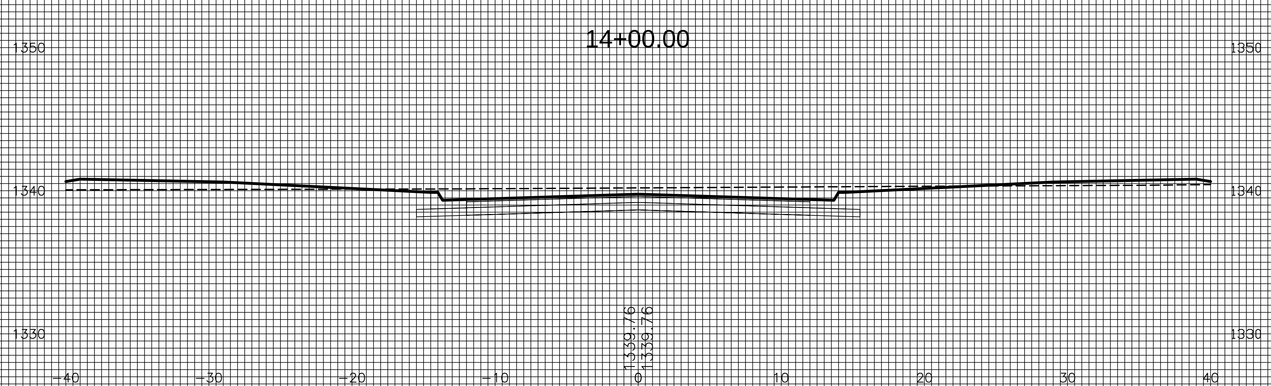

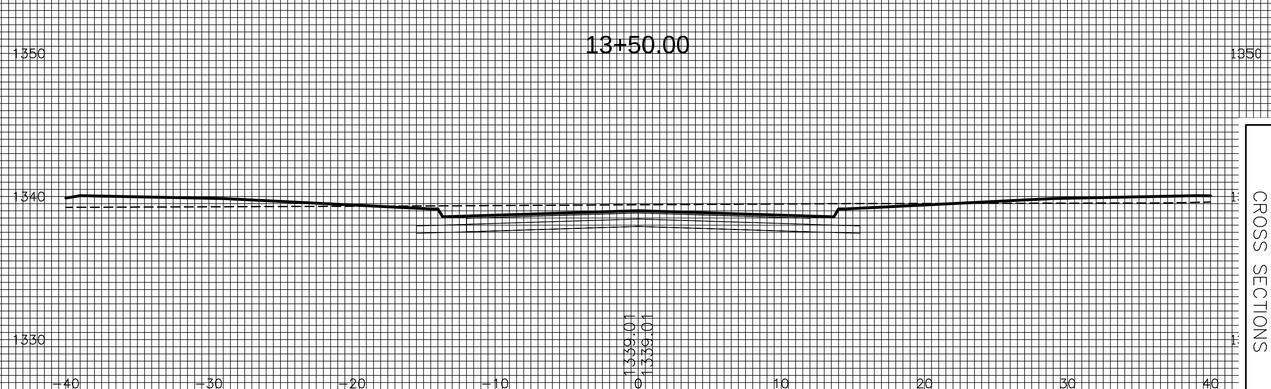

COUNTRY HOLLOW 2ND ADD.
ROSE ST.
CROSS SECTIONS

18519-CROSS SECTIONS