EROSION CONTROL MEASURE	INSTALL	MAINTAIN	REMOVE
BACK OF CURB PROTECTION (LF)	3,414	0	0
CONSTRUCTION ENTRANCE (EA)	0	1	0
CURB INLET BARRIER (EA)	4	0	0
DITCH CHECK (EA)	1	4	0
DROP INLET PROTECTION (EA)	0	6	0
EROSION CONTROL (LS)	0	0	0
EROSION CONTROL BERM (LF)	0	965	0
SILT FENCE (LF)	0	1,785	0
EROSION CONTROL MAT (SY)	0	0	0

QUANTITIES ARE FOR INFORMATION ONLY! CONTRACTOR SHALL VERIFY QUANTITIES PER FINAL BID QUANTITY SHEET.

* ALL EXISTING BMPs INCLUDING CONSTRUCTION ENTRANCE, SEDIMENT BARRIERS, SILT FENCE, EROSION CONTROL BERM, AND EROSION CONTROL MAT SHALL BE MAINTAINED AND REPAIRED IF NECESSARY. REPLACEMENT OR REMOVAL OF EROSION CONTROL MEASURES TO BE PAID FOR BY L.S. BID ITEM "MAINTAIN EXISTING EROSION CONTROL BMPs"

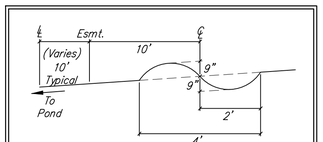

Erosion Control Berm Detail
(No Scale)

EROSION CONTROL PLAN LEGEND

- DROP INLET PROTECTION
- CURB INLET PROTECTION
- DITCH CHECKS
- SILT FENCING
- EROSION CONTROL BERM
- BACK OF CURB PROTECTION
- EROSION CONTROL MAT
- TEMPORARY DITCH

See easement grading details, sheet 12A.

= Easements To Be Graded

1385 Existing Grade

60 0 60
Scale: 1"=60'

45TH ST N

Maintain 1,785 L.F. silt fence per detail, sheet 14.

Maintain ditch check sediment barriers per detail, sheet 15.

Maintain drop inlet sediment barriers per detail, sheet 15.

Maintain drop inlet sediment barriers per detail, sheet 15.

Maintain ditch check sediment barriers per detail, sheet 15.

Maintain drop inlet sediment barriers per detail, sheet 15.

Install curb inlet sediment barriers per detail, sheet 13.

Install back of curb protection per detail, sheet 13.

Install back of curb protection per detail, sheet 13.

Install curb inlet sediment barriers per detail, sheet 13.

Install end-of-road sediment barrier per detail, sheet 15. Paid for as ditch check.

Maintain drop inlet sediment barriers per detail, sheet 15.

Maintain 965 L.F. erosion control berm per detail, this sheet.

Maintain 50'x12' gravel construction entrance per detail, sheet 13.

DRIFTWOOD CT

DRIFTWOOD

SUNNY CIR

SUNNY CT

KOLLMEYER

RESERVE "B"

RESERVE "D"

MANDY KAY COMM. ADD.

RES. "A"

RES. "E"

RES. "H"

20' DRNG. & UTIL. ESMT. (BY SEP. INST.)

25' DRNG. & UTIL. ESM'T.

15' STR., DRNG. & UTIL. ESM'T.

20' DRNG. & UTIL. ESM'T.

Baughman Company, P.A.
315 Ellis St. Wichita, KS 67211 P 316.262.7271 F 316.262.0149
1310 Bison Rd. Suite 201 Colorado Springs, CO 80907 P 719.266.0330
Denis: AKG Xrefs: TMS Xplotted: Date: 05.19
Baughman File: STR.dwg

EDGE WATER 3RD ADD. - PH. I
ESMT. GRADING & EROSION CONTROL PLAN
STREET IMPROVEMENTS

REVISIONS:

SHEET 12 OF 26