Easements have been previously graded to within ±0.3' with the Storm Water Drain Project. The Contractor of this project shall fine grade the easements as shown to the elevations given on the easement grading plan. All costs for grading shall be incidental to the Easement Grading Bid Item.

The Contractor shall 'straight' grade the easements between the elevations given. Where a callout designates 'Match', the Contractor will grade to the existing ground elevation.

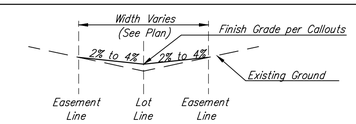

SECTION A–A

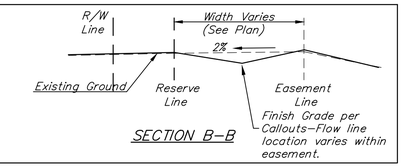

SECTION B–B

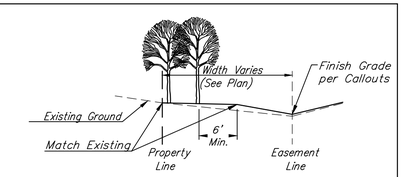

SECTION C–C

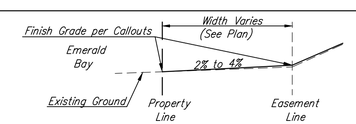

SECTION D–D

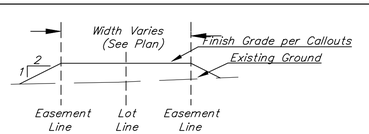

TYPICAL FILL SECTION

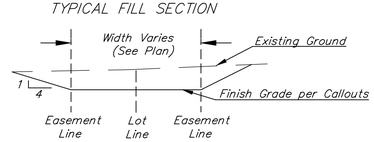

TYPICAL CUT SECTION

SECTION E–E

Baughman Company, P.A.
315 Ellis St. Wichita, KS 67211 P 316-262-7271 F 316-262-0149
www.baughmancompany.com e-mail: mail@baughmancompany.com
Baughman
Drawn: AEG Date: 12/2/19
Designed: KMB Approved: KMB Date: 12/2/19
File: 97ft.dwg

EDGE WATER 3RD ADD. - PH. I

ESMT. GRADING DETAILS

STREET IMPROVEMENTS

REVISIONS:

SHEET **12A** OF **26**