EROSION CONTROL PLAN LEGEND

- DROP INLET PROTECTION
- CURB INLET PROTECTION
- DITCH CHECKS
- SILT FENCING
- EROSION CONTROL BERM
- BACK OF CURB PROTECTION
- EROSION CONTROL MAT
- TEMPORARY DITCH
- STRAW WATTLE

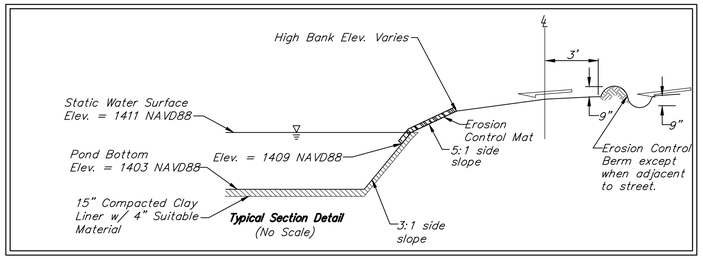

See Mass Grading Plan for notes on topsoil stripping and redistribution.

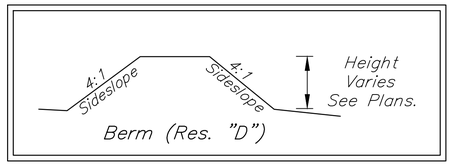

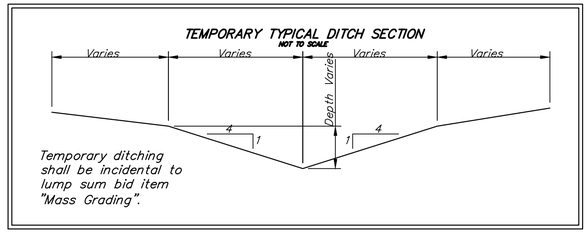

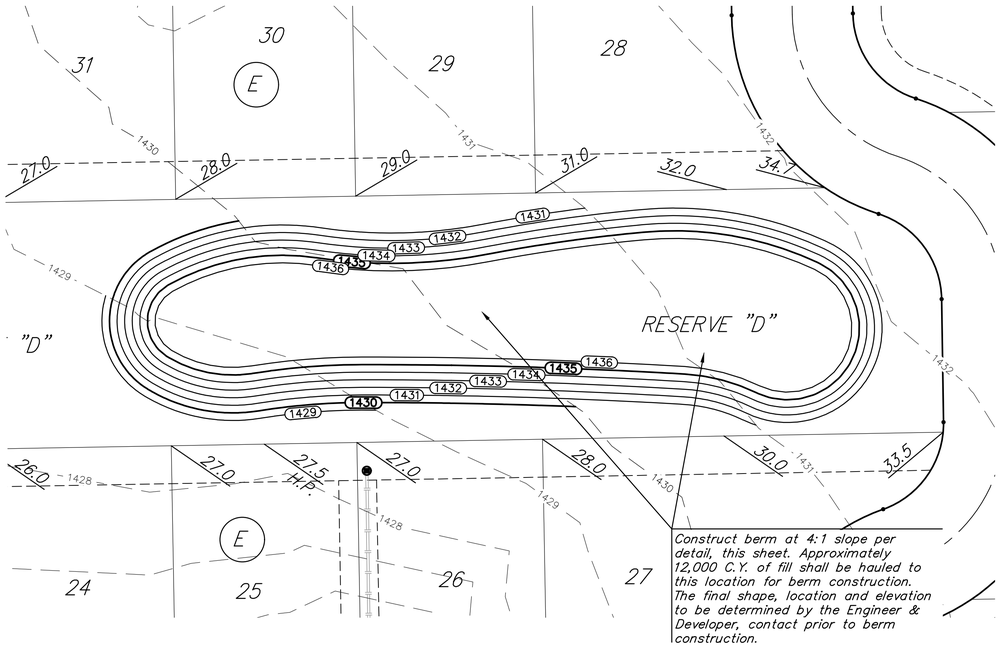

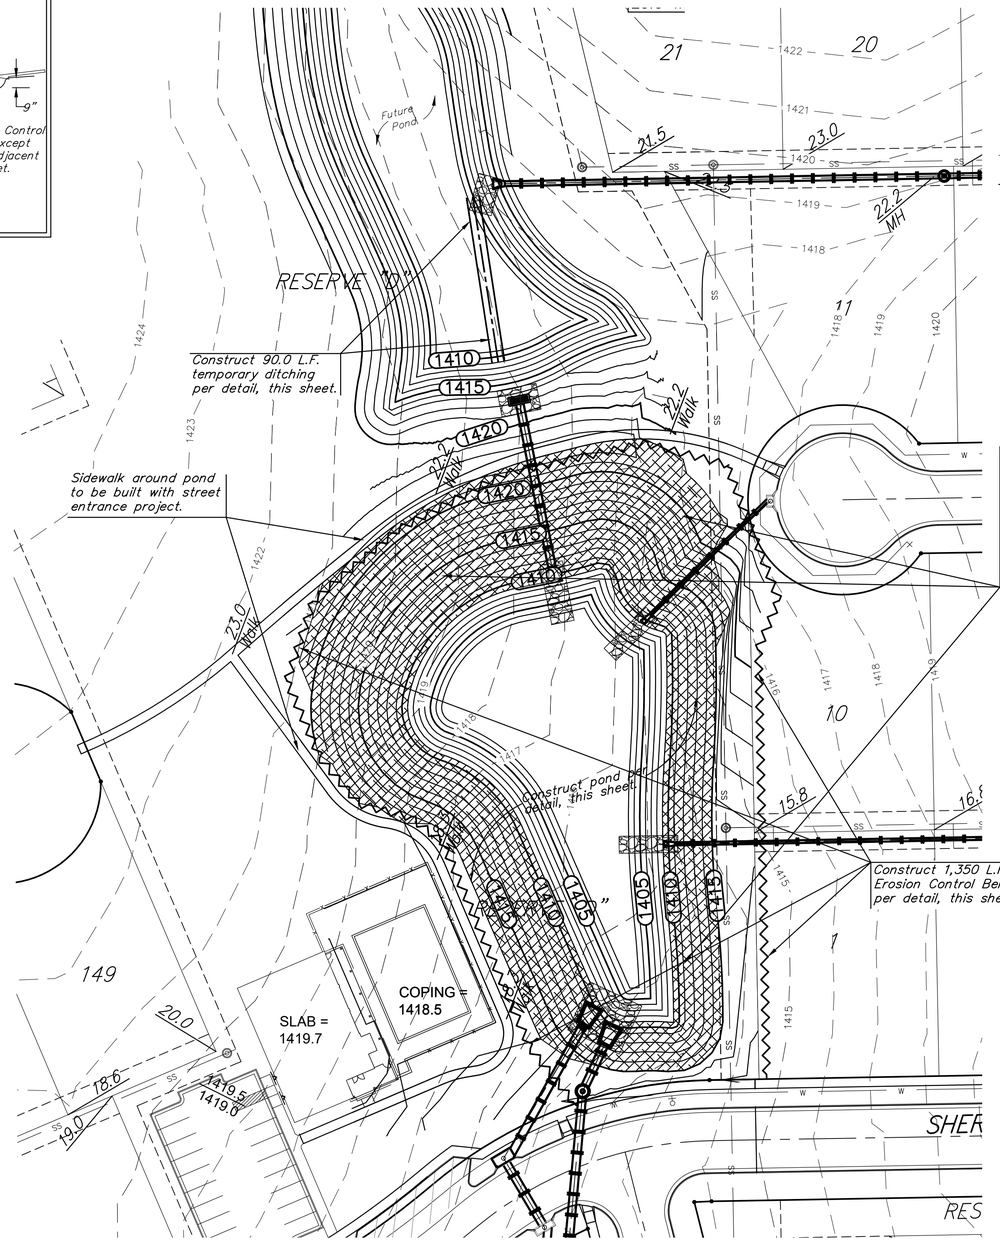

Baughman Company, P.A.
315 Ellis St. Wichita, KS 67211 P 316-262-0149 F 316-262-2271
Civil Engineering Land Development Surveying
Drawn: Design: Approved: Date: 10/17/19
File: 3003-VRS.dwg

PIKE ADDITION
POND PLAN
STORM WATER DRAIN IMPROVEMENTS

REVISIONS:

SHEET 20 OF 40