FOX RIDGE ADDITION
PHASE 8
STORM WATER SEWER PLANS
LINE 1 & 2

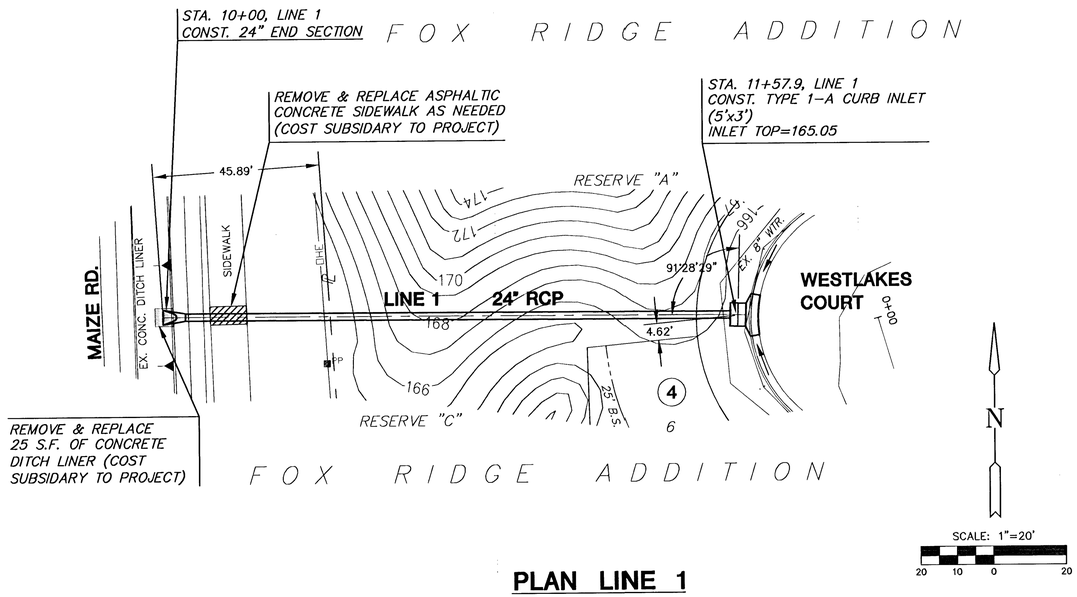

PLAN LINE 1

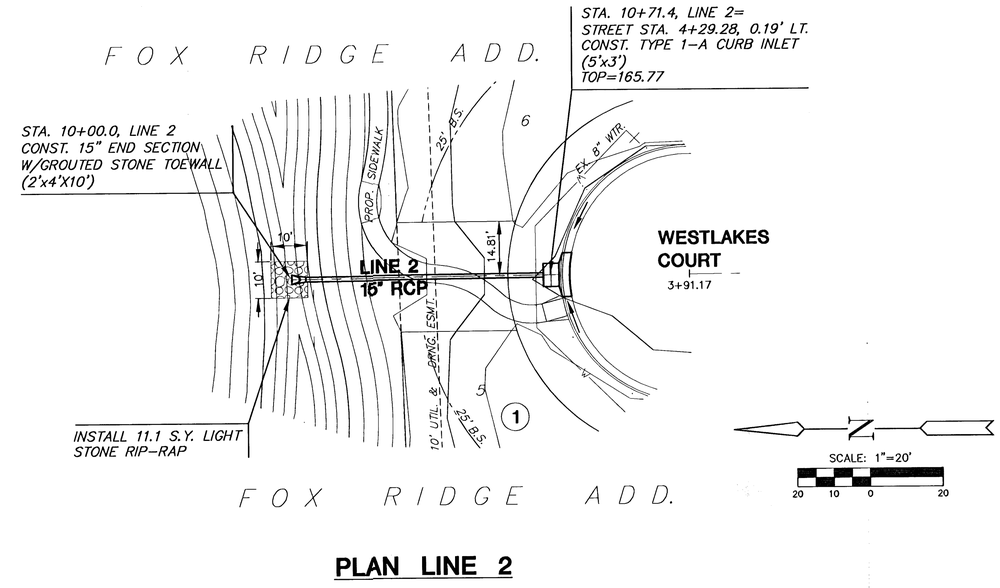

PLAN LINE 2

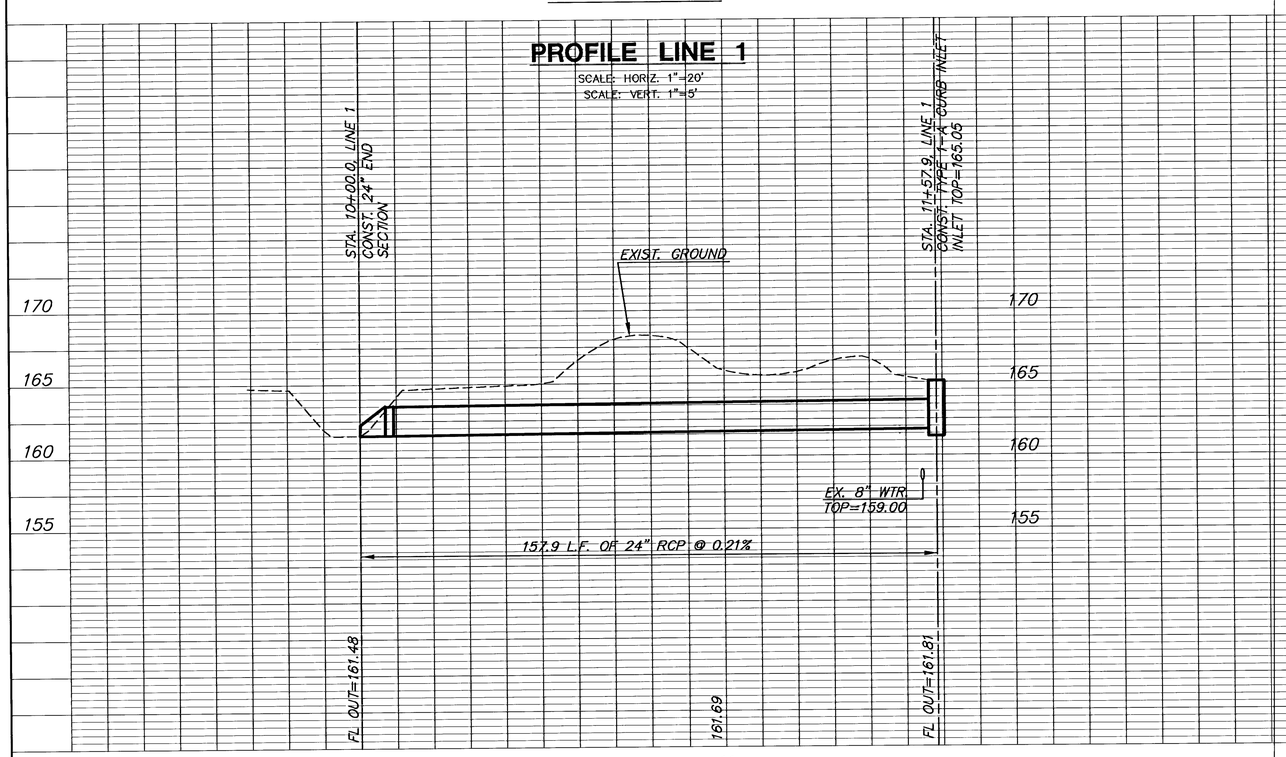

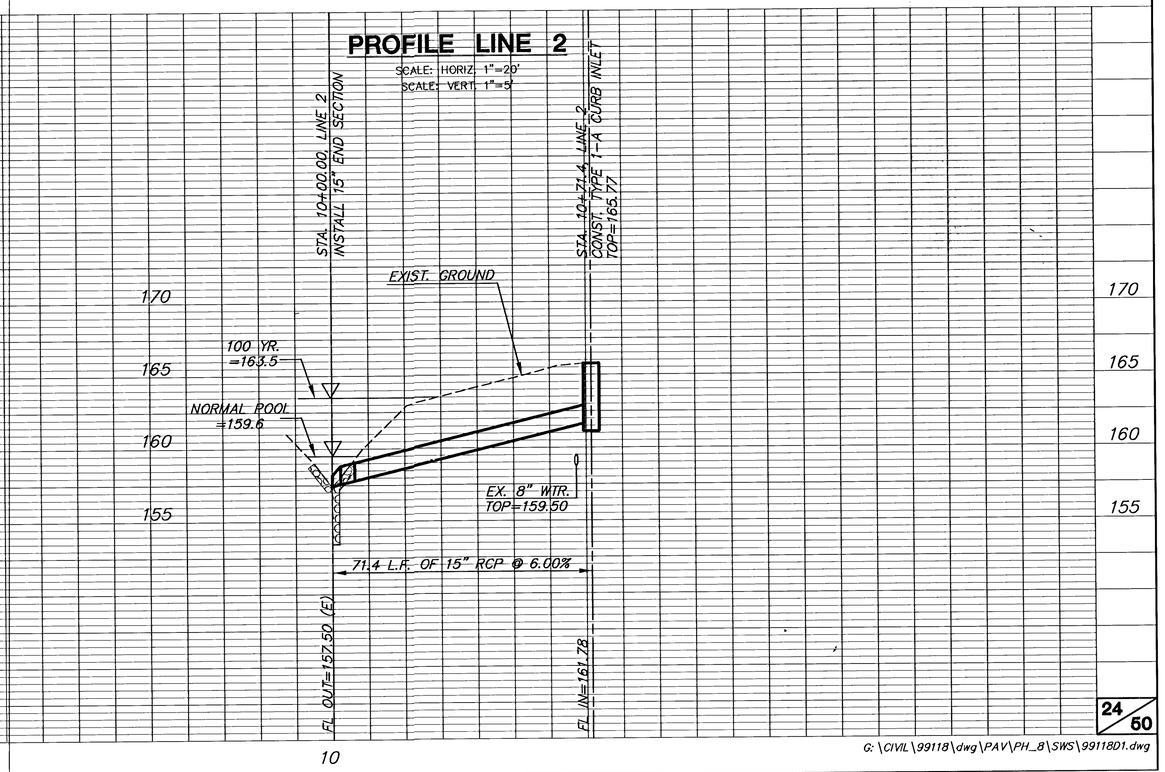

G:\CIVIL\99118\dwg\PAV\PH_8\SWS\99118D1.dwg