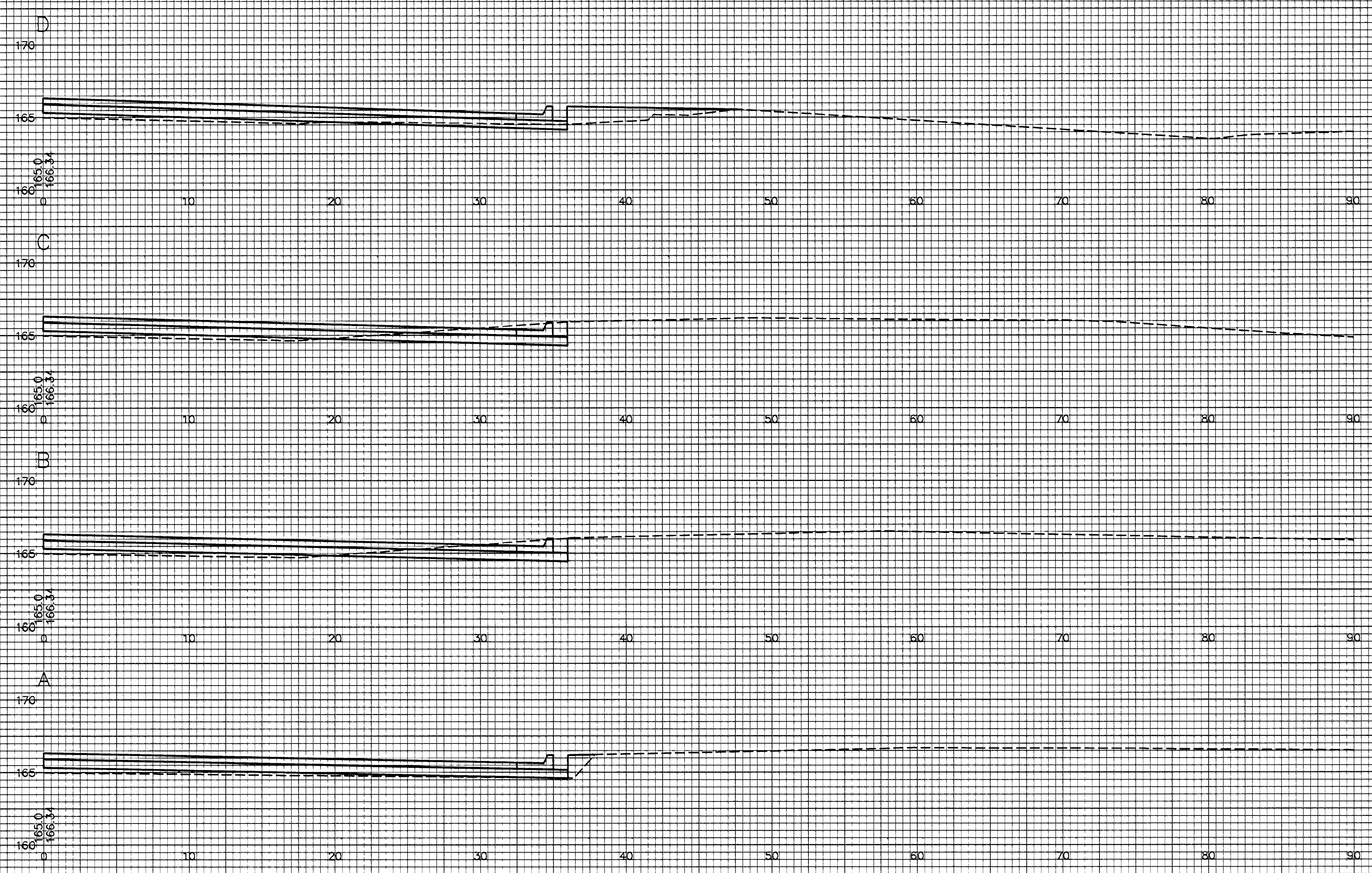

WESTLAKES COURT (NW) CUL-DE-SAC

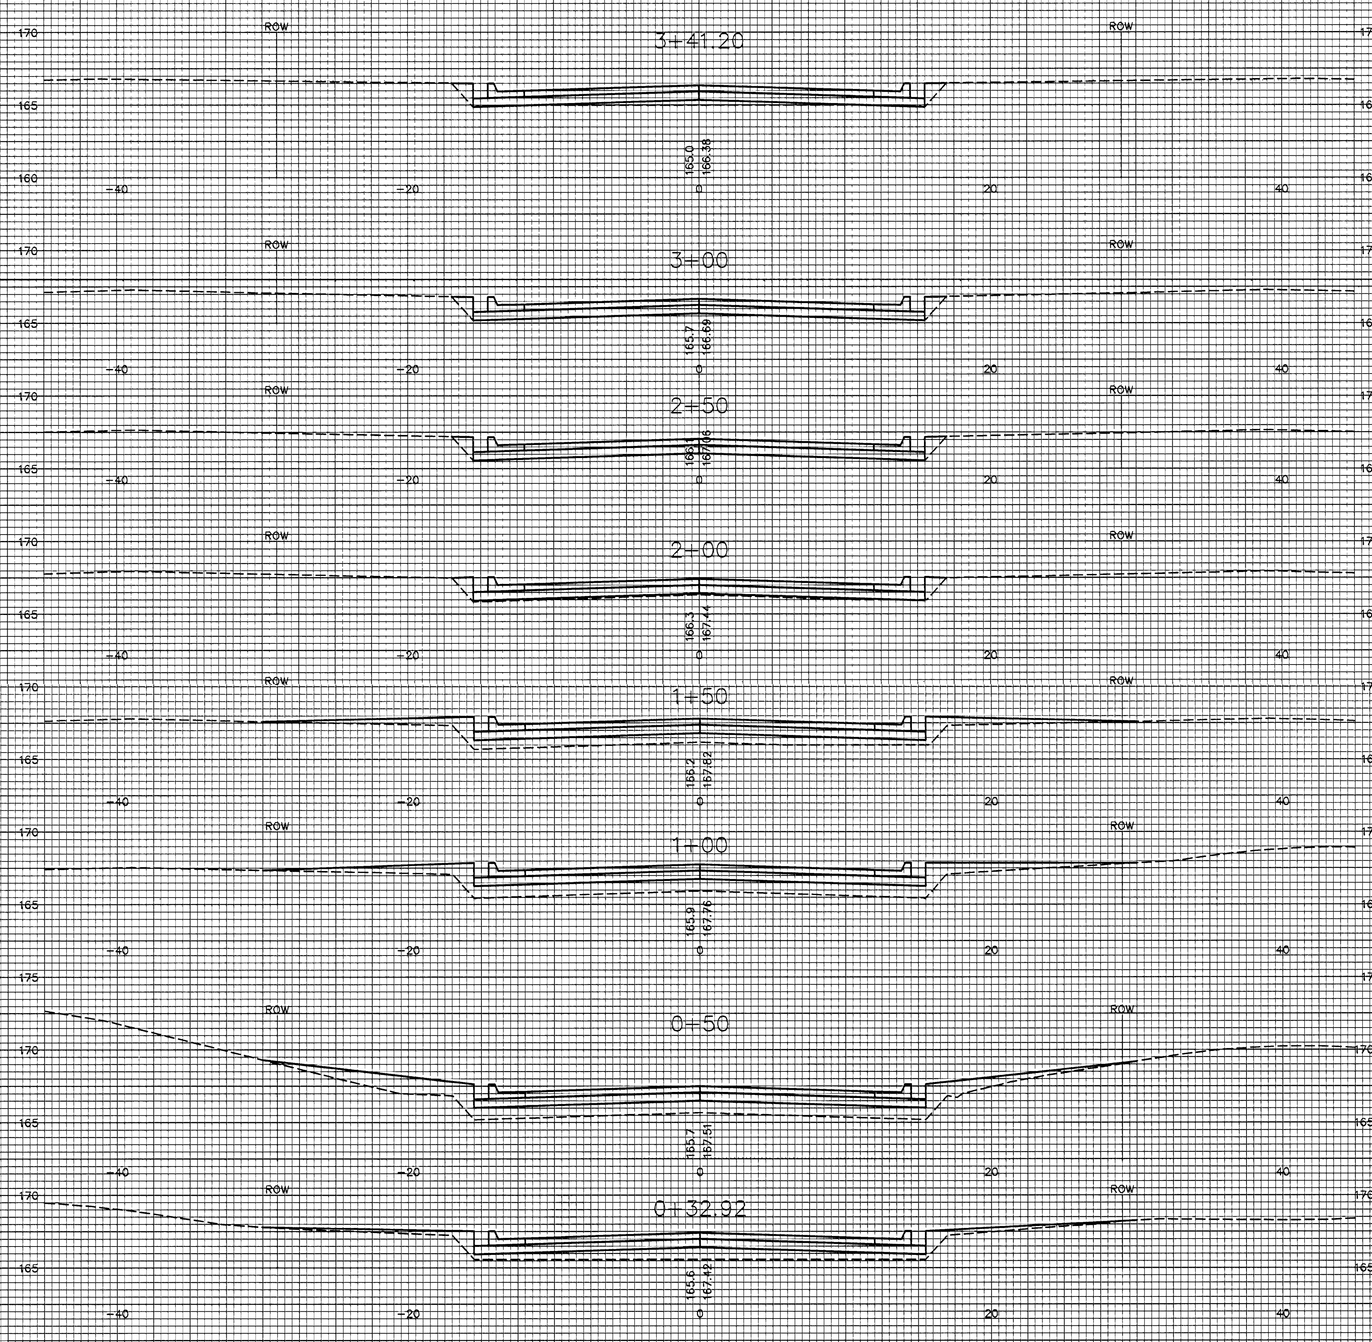

WESTLAKES COURT (NW)

FOX RIDGE ADDITION
PHASE 8 PAVING PLANS
CROSS SECTIONS