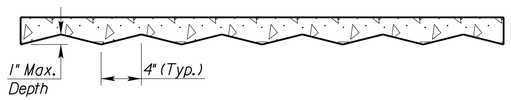

SECTION A-A

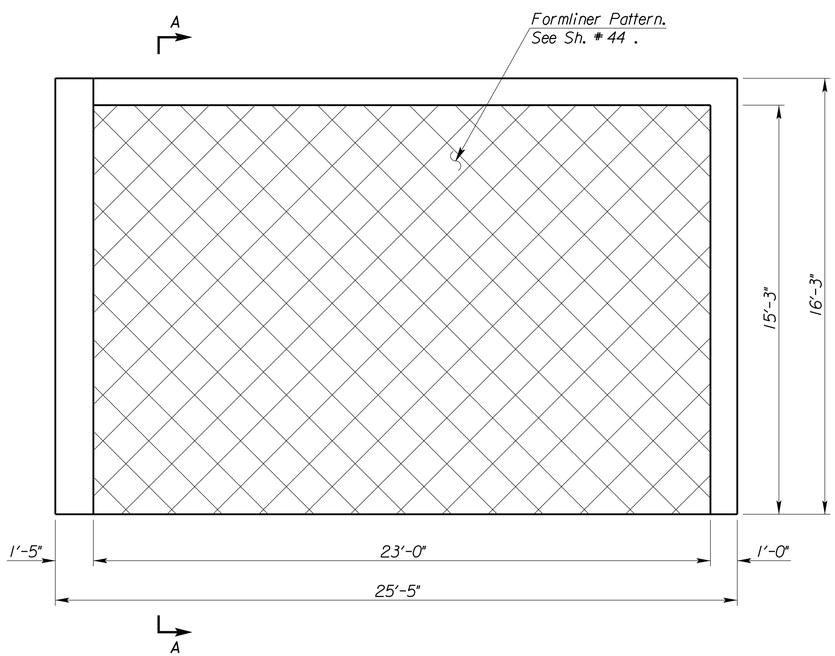

SOUTHEAST RETAINING WALL

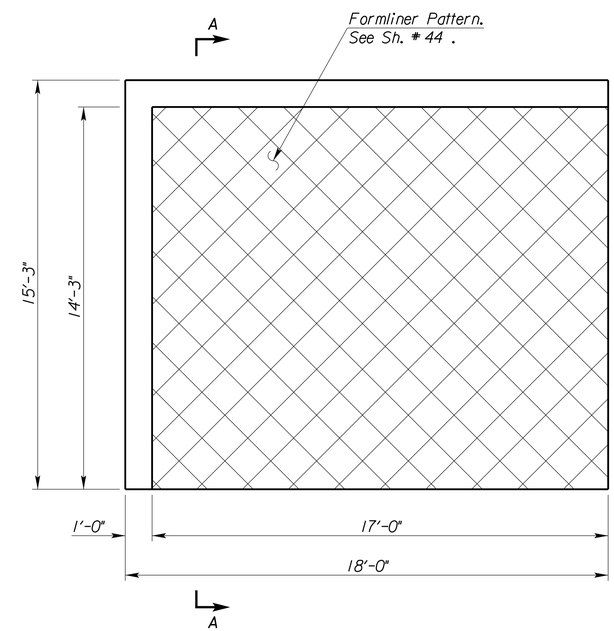

NORTHEAST RETAINING WALL

CITY OF WICHITA

wsp

HARRY STREET BRIDGE
OVER ARKANSAS RIVER

PATTERNING DETAILS II

STRUCTURE NO. 43040087630AR40

REVISIONS

NO.	DATE	DESCRIPTION

PROJ NO:	35838B
SCALE:	AS NOTED
DATE:	.
DESIGNED BY:	--
DRAWN BY:	--
CHECKED BY:	-
YEAR:	2019

SHEET NO

42

SHEET 42 OF 135

Plotted : 10/3/2019 2:13:17 PM File : T:\35838A-COW_HarryStBridge\Cadd\Sheets\Structures\838PAT02.dgn