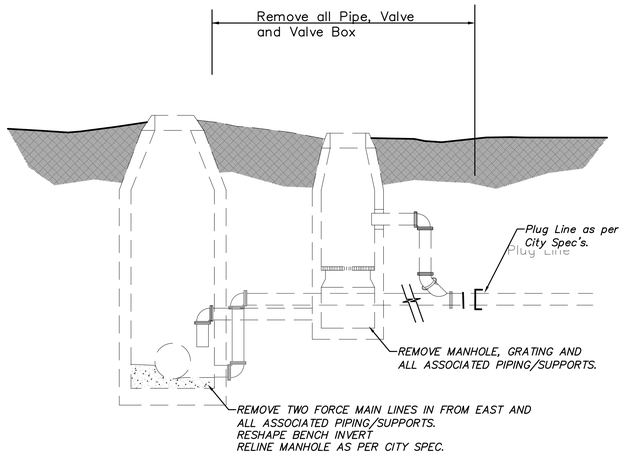

A SECTION THRU PIG RETRIEVAL MANHOLE
NOT TO SCALE

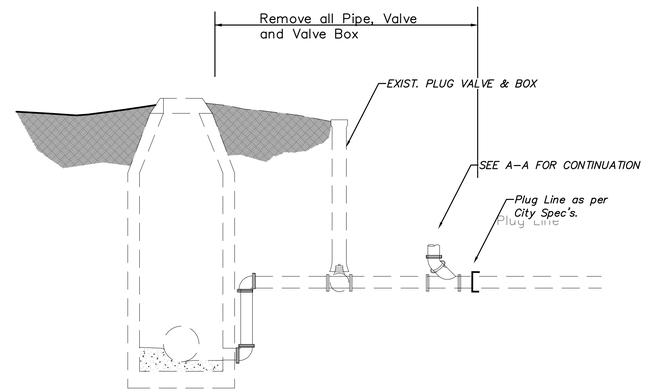

B SECTION THRU FORCE MAIN
NOT TO SCALE

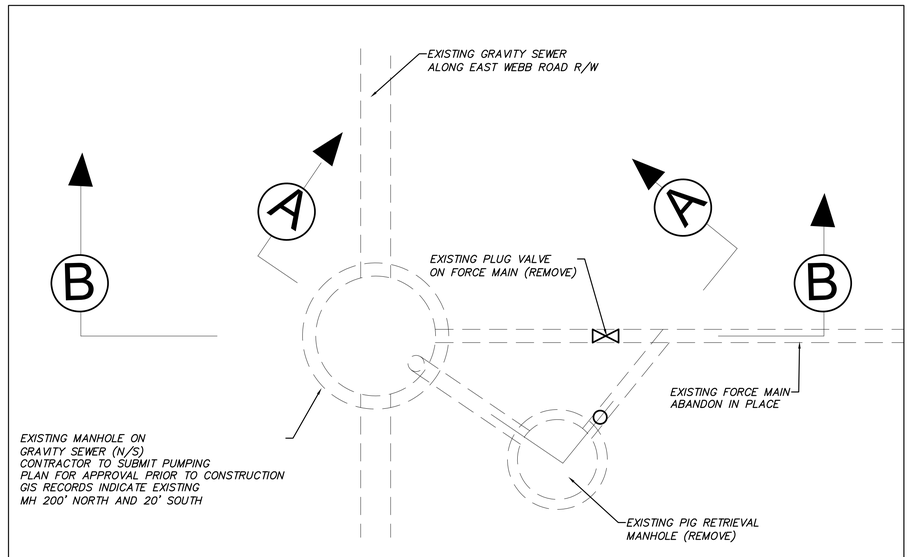

PLAN VIEW– WEBB ROAD CONNECTION
NOT TO SCALE

SANITARY SEWER
REMOVAL DETAILS

REDBUD BIKE PATH
SANITARY SEWER EXTENSION
21st MAIN
CITY OF WICHITA, KANSAS
GARY JANZEN, P.E. – CITY ENGINEER
C.O.W. Project #468-85190, O.C.A. #622503

No.	Date	By	Approved	Revision

POE & ASSOCIATES, INC.
CONSULTING ENGINEERS
544 W. Douglas ▪ Wichita, KS 67203
Phone 316/685-4414 ▪ FAX 316/685-4444

FINAL

Engineer: T. EVANS
Designer: J. PARSONS
Dwg: P:\102127 Redbud Wichita\DWG\102127-SEWER PHASING
Poe Job No: 102127
Date: JANUARY 2018