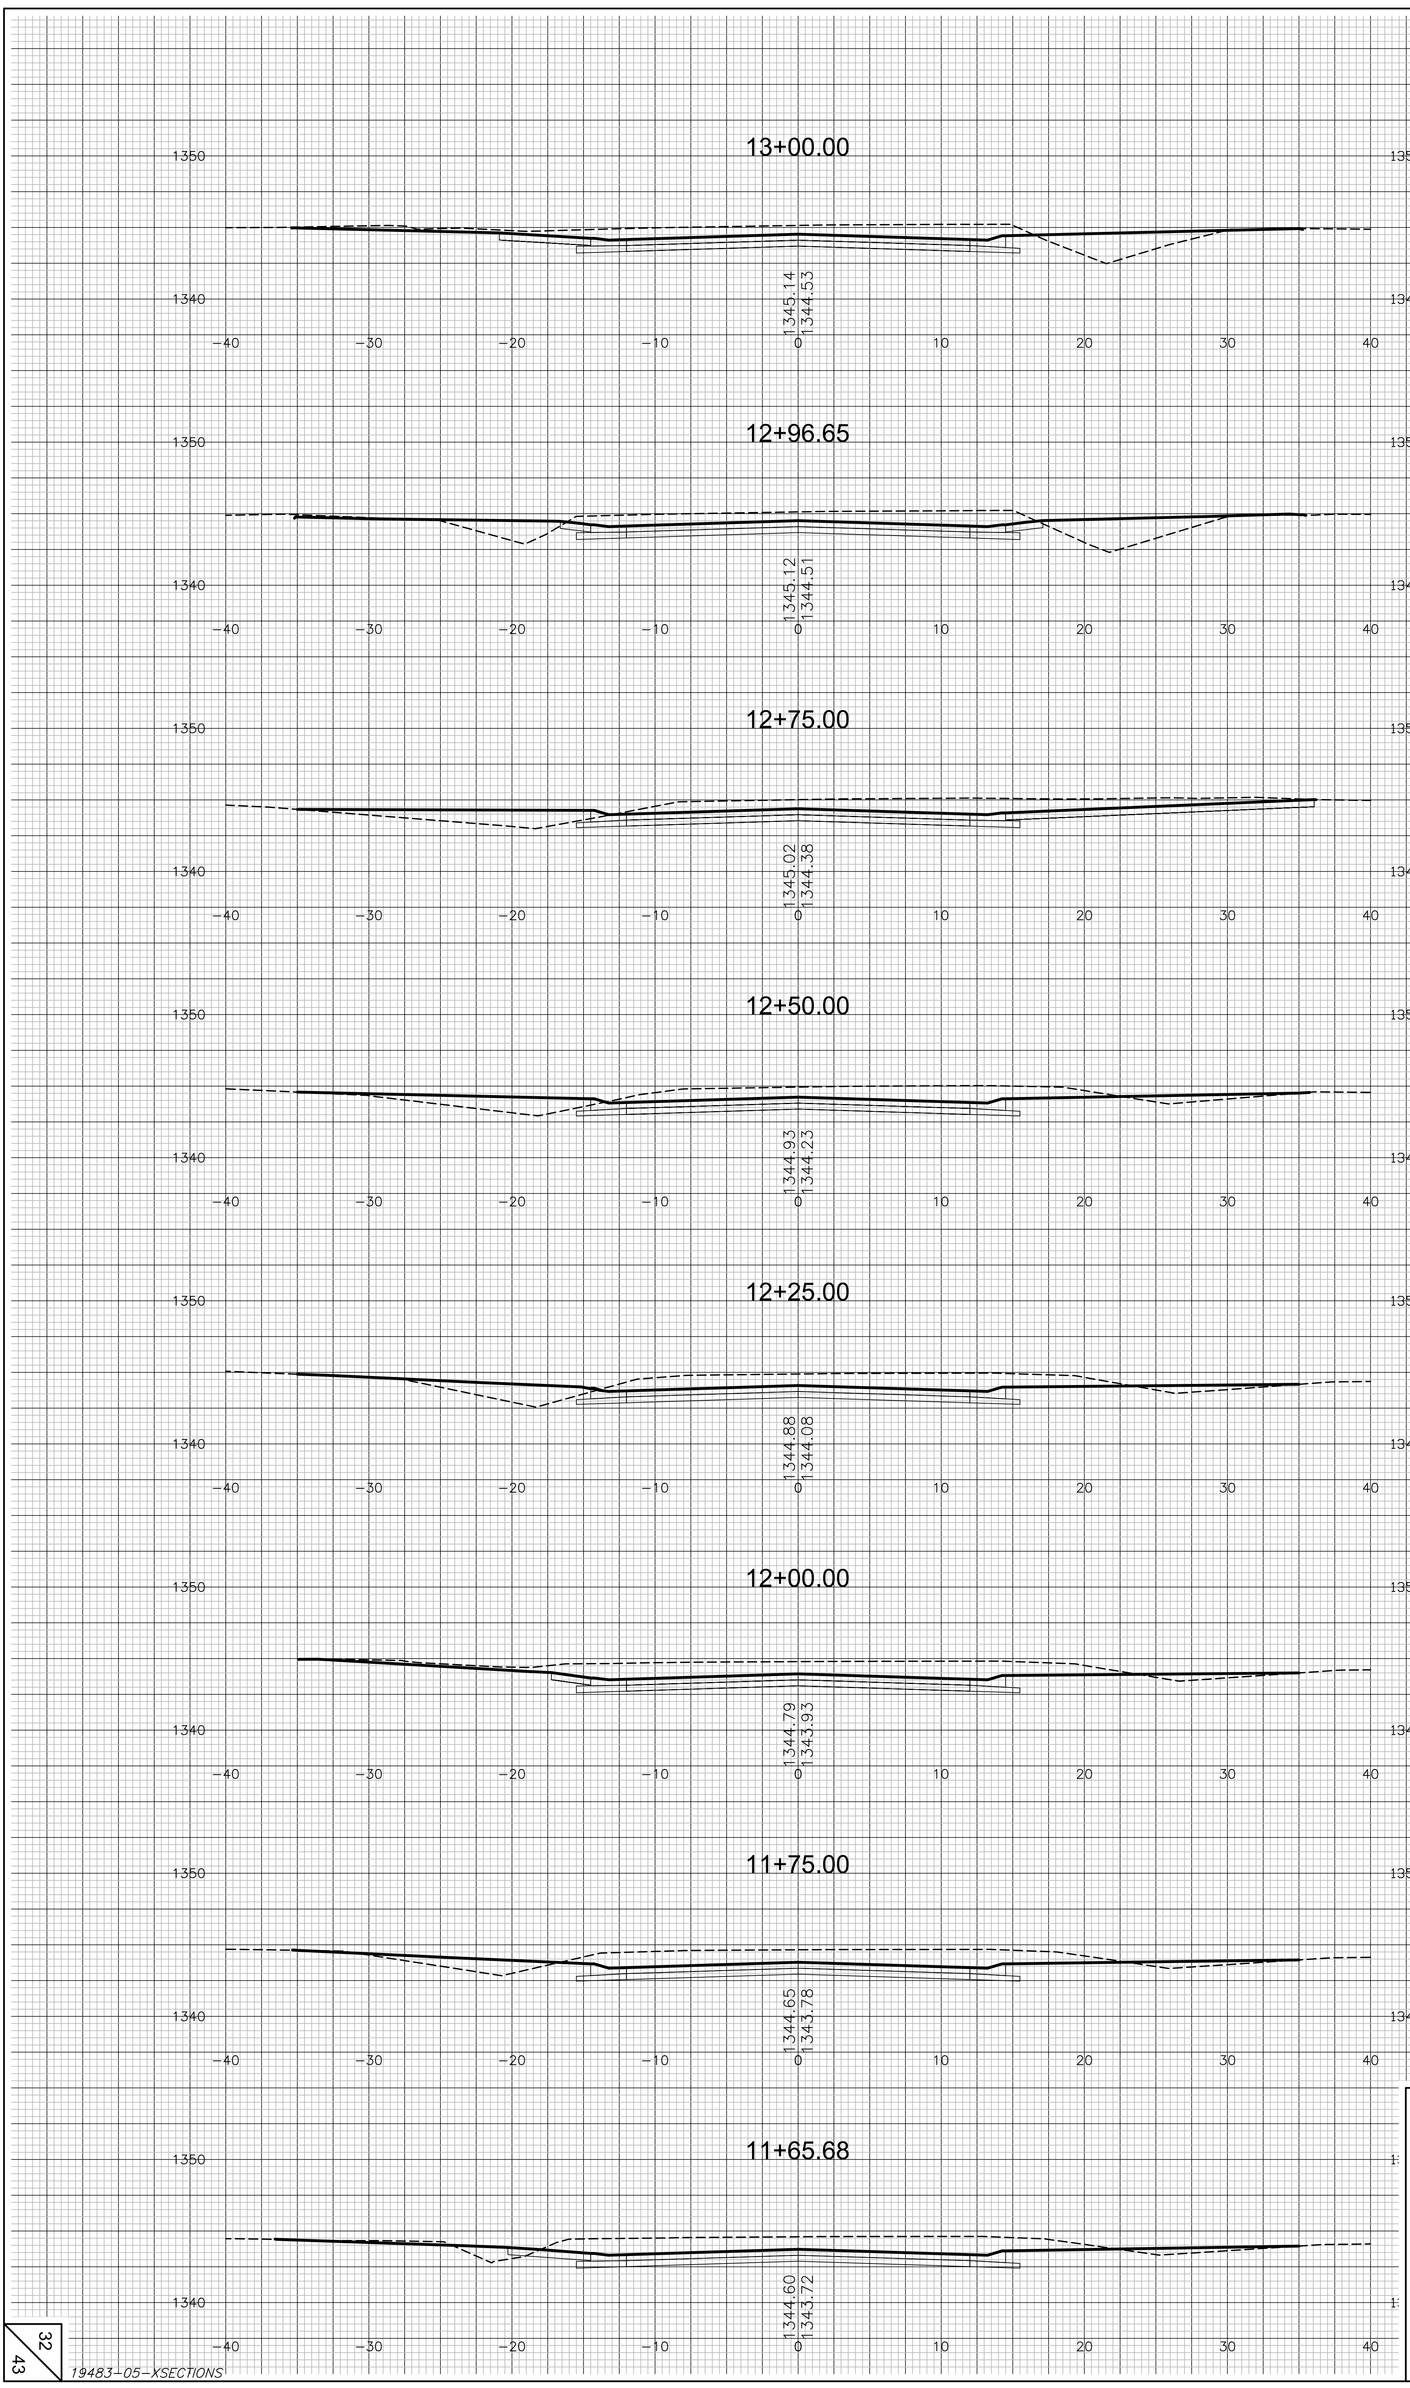

WHEATLAND PLACE
CROSS SECTIONS

19483-05-XSECTIONS