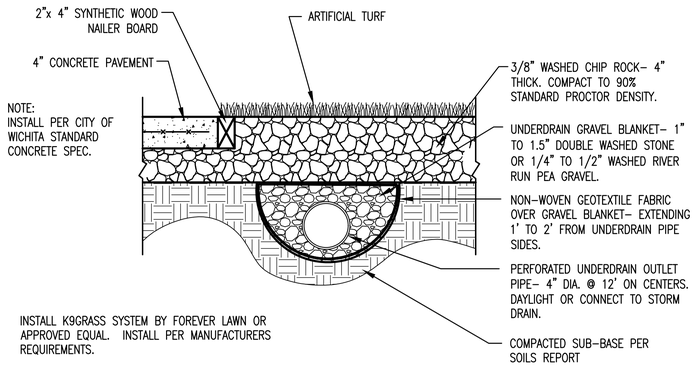

1 ARTIFICIAL TURF INSTALLATION

NOT TO SCALE

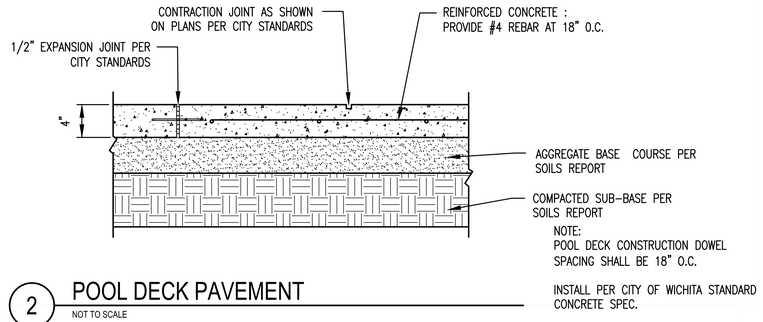

2 POOL DECK PAVEMENT

NOT TO SCALE

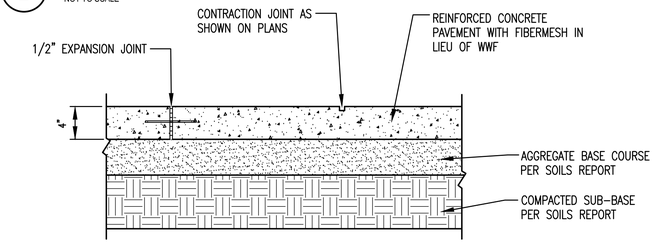

3 SIDEWALK DETAIL

NOT TO SCALE

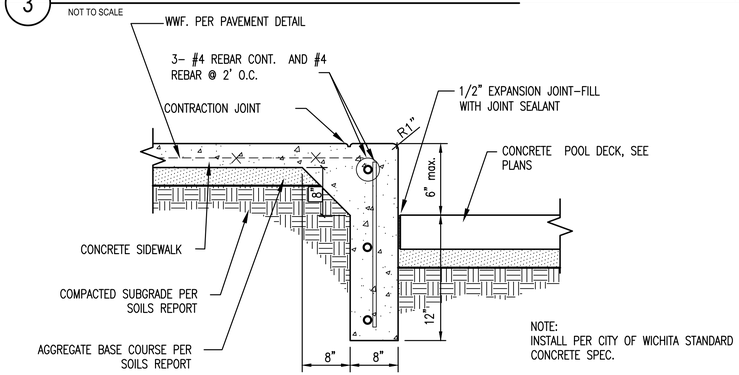

4 STEP DETAIL

NOT TO SCALE

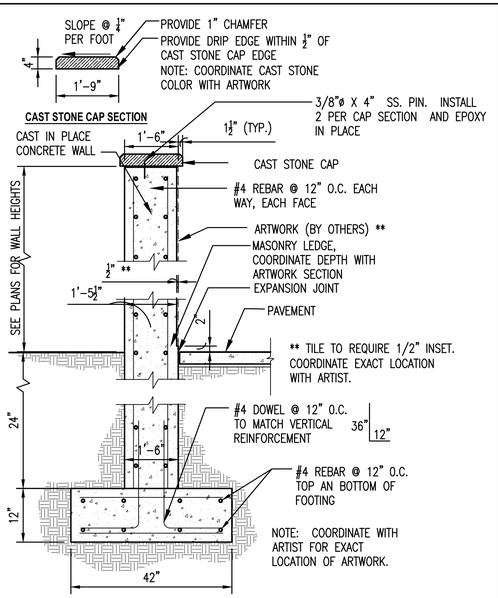

5 CONCRETE WALL WITH CAP

NOT TO SCALE

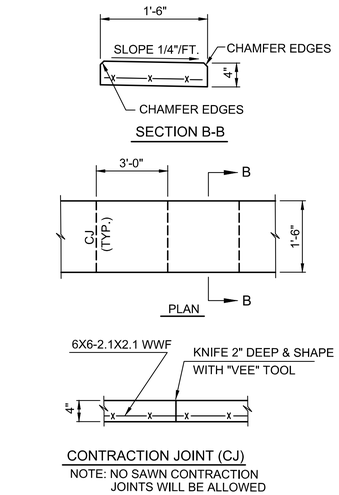

6 CONCRETE MOW STRIP

NOT TO SCALE

NOTE:
TREE GRATE #7205–1 (OWNER PROVIDED)
STYLE: STARBURST
COLOR: BLACK POWDERCOAT
MANUFACTURED BY:IRONSMITH
41–701 CORPORATE WAY, #3
PALM DESERT, CA 92260
(800) 338–4766
CONTRACTOR SHALL PROVIDE FRAME BY MANUFACTURER.

SLOT WIDTH IS 1/2" MAXIMUM, MEETS ADA COMPLIANCE.
GRATE CAST FROM IRON
TREE OPENING SIZE: 18"
STEEL ANGLE FRAME MODEL 4800F
OUTER FRAME DIM. IS 3/4" ± 1/8" GREATER THAN GRATE.

FINISH: BLACK POWDERCOAT,

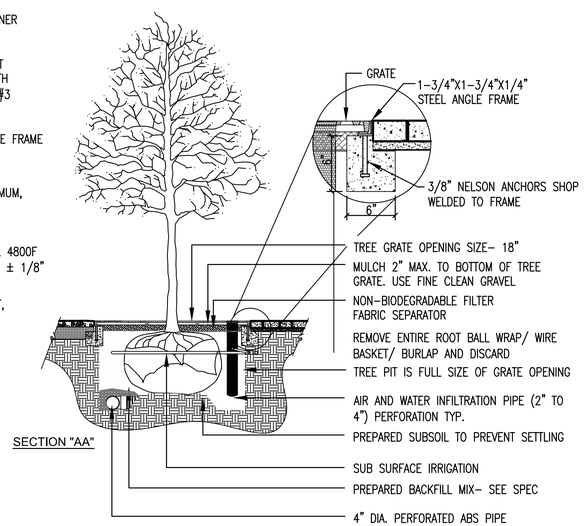

9 TREE GRATE INSTALLATION

NOT TO SCALE

SITE DETAILS

waters edge AQUATIC DESIGN
11205 W. 79th St.
Lenexa, KS 66214
t. 913.438.4338
www.WeDesignPools.com
Kansas STATE CERTIFICATE OF AUTHORITY #E–990
PEC
landworks STUDIO
ARCHITECTURAL URBAN PRAIRIE COLLABORATIVE, P.C.
H&B HOSS & BROWN ENGINEERS

WICHITA, KANSAS
Pool Improvements
HARVEST PARK

CITY OF WICHITA

Sec

NICHOLAS L. STAIB LICENSE #0718 08/14/2020 KANSAS LANDSCAPE ARCHITECT

Nick Staib–Landscape Architect LICENSE #0718

Date: 08–14–20 | Job #: 18–512

Drawn: RFT | Checked: NLS

Issue: FOR BID

SITE DETAILS

SA–05

Water's Edge Aquatic Design © 2020

Saved 08–14–2020 8:55:40 AM by CLAYTON.LEWIS
Plot Scale 1:1 08–14–2020 3:06:01 PM by ROY.THOMAS
U:\Wichita–Civil\2018\180189\001\Wuln\Drawings\Harvest\180189–001–SH–05–Site Details