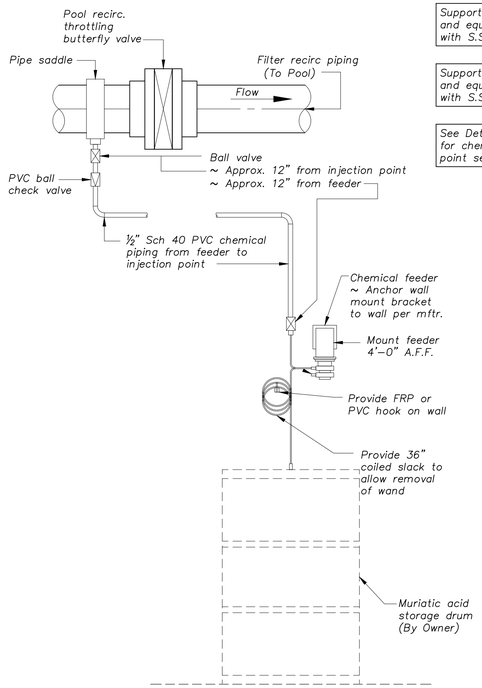

A "MURIATIC ACID" FEED SYSTEM DETAIL
N.T.S.

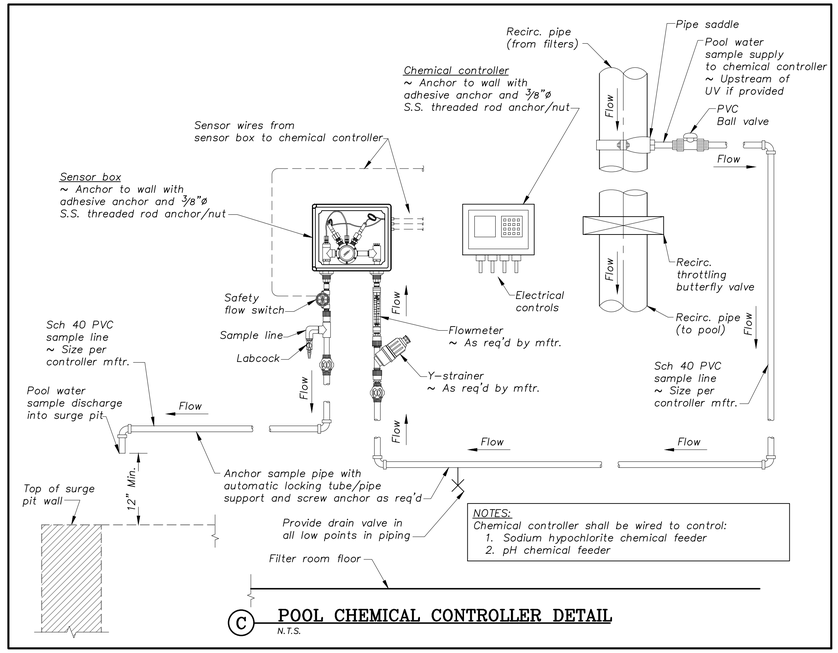

C POOL CHEMICAL CONTROLLER DETAIL
N.T.S.

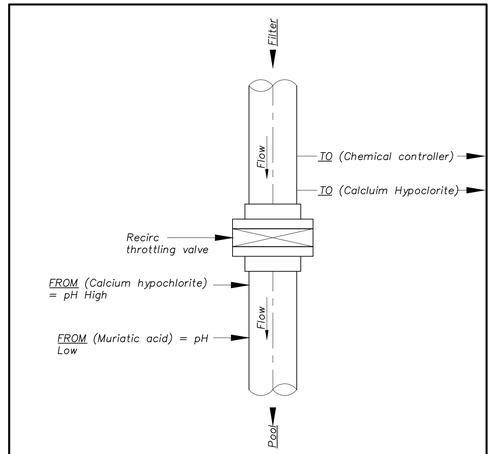

D CHEMICAL FEED SEQUENCE DETAIL
N.T.S.

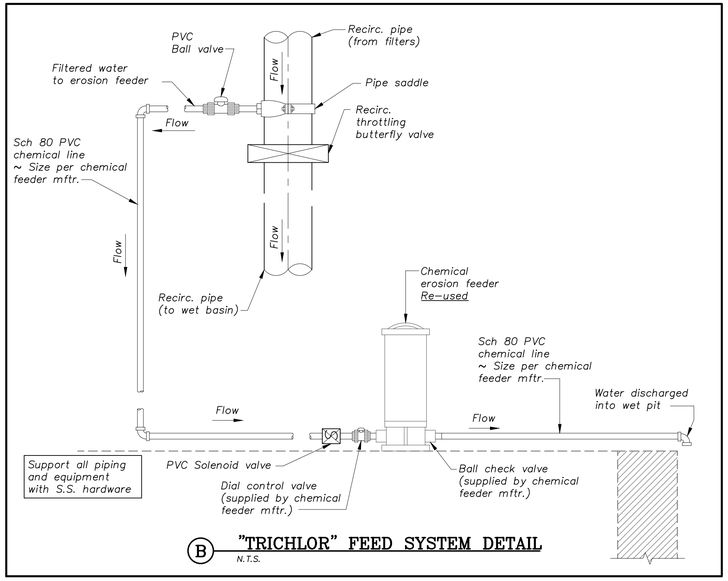

B "TRICHLOR" FEED SYSTEM DETAIL
N.T.S.

waters edge AQUATIC DESIGN
11205 W. 79th St.
Lenexa, KS 66214
t. 913.438.4338
www.WeDesignPools.com
Kansas STATE CERTIFICATE OF AUTHORITY #E-990
PEC
landworks STUDIO
ARCHITECTURAL URBAN PRAIRIE COLLABORATIVE, P.C.
H&B HOSS & BROWN ENGINEERS

WICHITA, KANSAS
Spray Ground
LINWOOD PARK

Seal: JEFF A. BARTLEY LICENSED 15116 8/14/20 KANSAS PROFESSIONAL ENGINEER

Jeff Bartley-ENGINEER
LICENSE #15116

Date: 08-14-20	Job #: 18-512
Drawn: CJB	Checked: JAB
Issue: CONSTRUCTION DOCUMENTS	

FILTER AREA IMPROVEMENT DETAILS

SP-F5

Water's Edge Aquatic Design © 2020