BENCHMARKS:
disk adjacent to fire hydrant in SW
corner of Lot 22 BLK A. Edgewater 3rd Addition
Elev. = 1337.95 NGVD29

rail road spike in N face of power pole
E of Lot 3 BLK A. Edgewater 4th Addition
Elev. = 1336.93 NGVD29

60 0 60
Scale: 1" = 60'

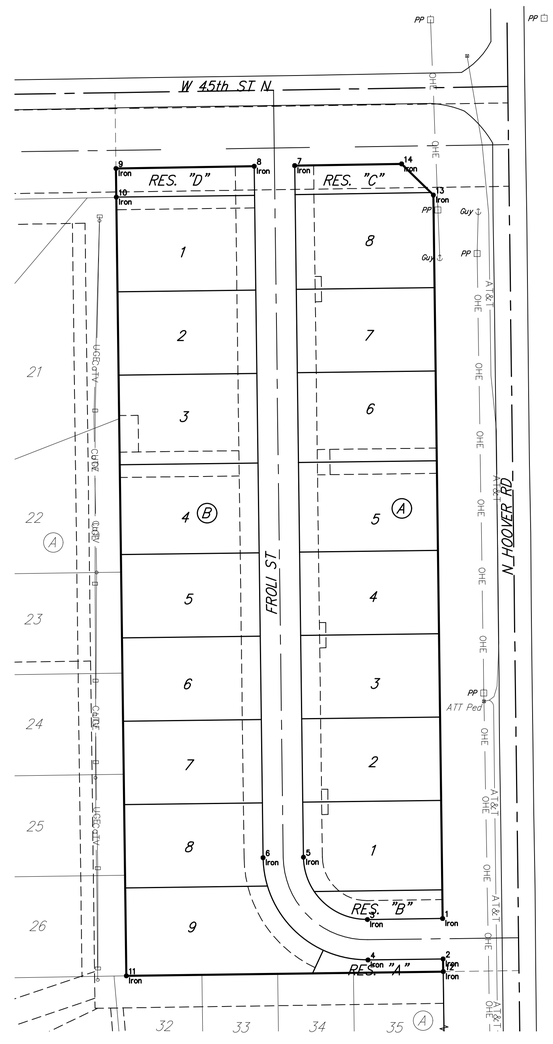

Coordinates			
Point #	Northing	Easting	Description
1	34,460.49	50,502.55	Iron
2	34,428.49	50,502.96	Iron
3	34,459.69	50,443.01	Iron
4	34,427.69	50,443.44	Iron
9	35,054.32	50,243.89	Iron
10	35,031.62	50,244.18	Iron

Baughman

Edge Water 4th Addition
COORDINATES
Street Improvements

Baughman Company , P.A. 315 Ellis St. Wichita, KS 67211 P 316-262-7271 F 316-262-0149
ENGINEERING | SURVEYING | PLANNING | LANDSCAPE ARCHITECTURE

PROJECT NUMBER 472-2020-085613
REVISIONS:
DESIGN AEG
DRAWN CDW
APPROVED
DATE 11/16/20
SCALE Noted
SHEET 15 OF 16

E:\Projects\Edge Water 4th Add_2001-P513\Engineering\Phase 1\STR_2004-E558\STR PLANS2.dwg