BENCHMARKS:
Brass benchmark disc in top of curb, east of wheelchair ramp NE cor. of Funston and Lynnrae
Elev. = 1343.69 NAVD88

Brass benchmark disc in top of curb, north of wheelchair ramp NW cor. of Funston and Herrington
Elev. = 1344.71 NAVD88

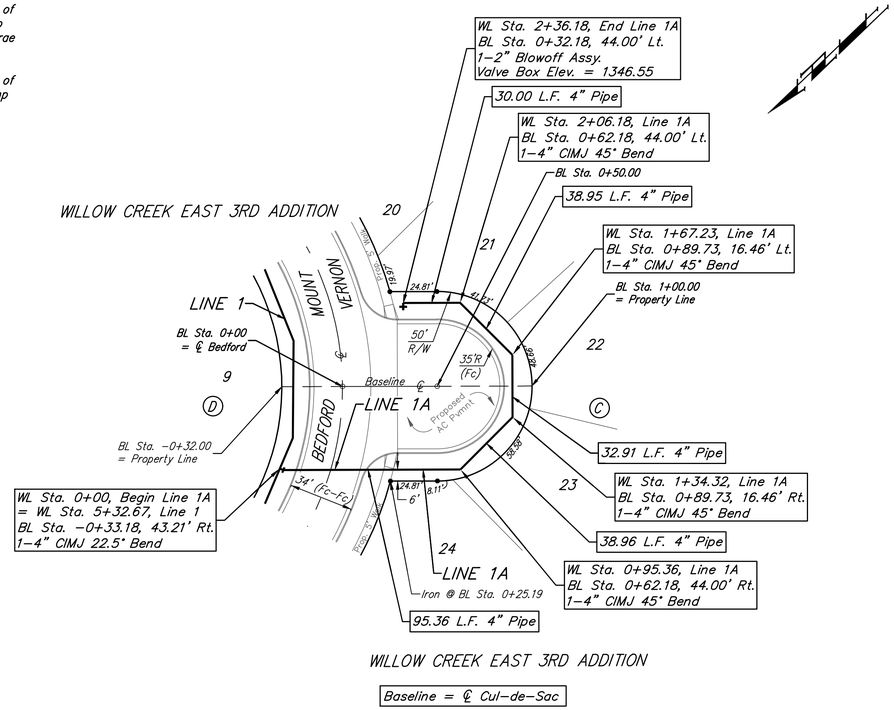

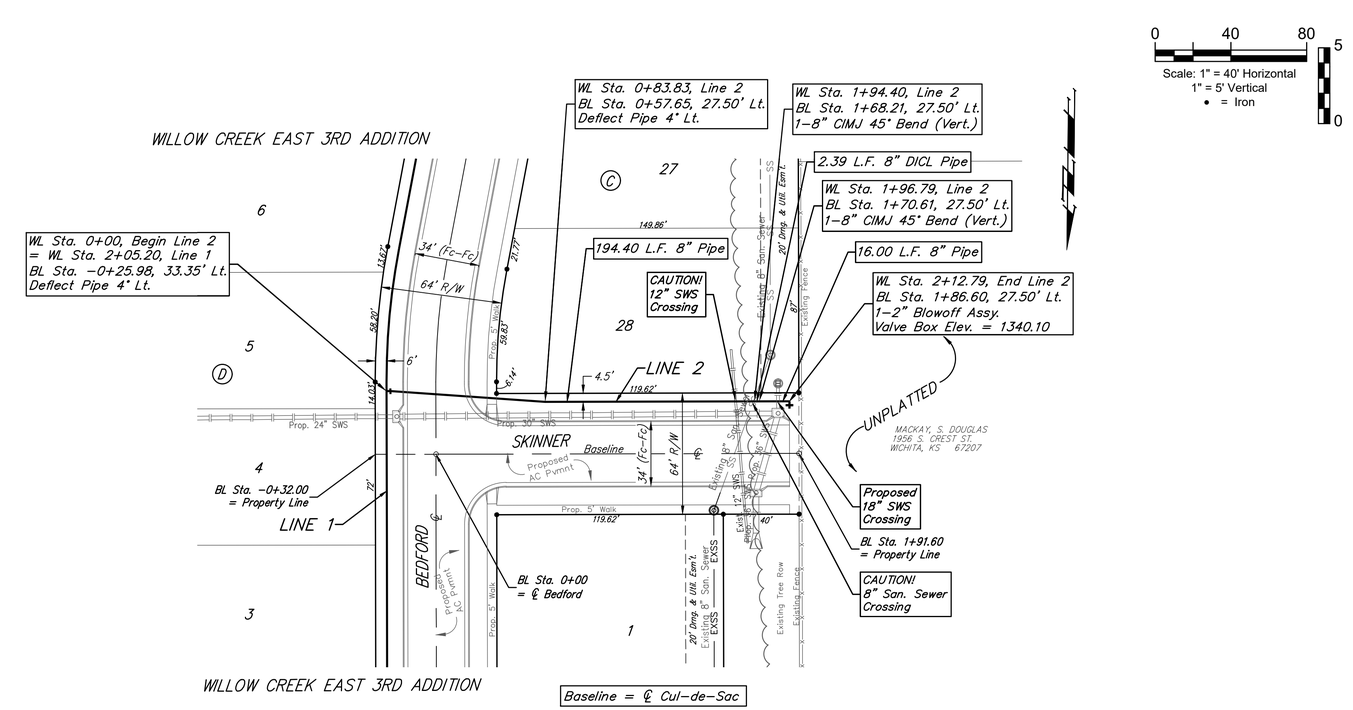

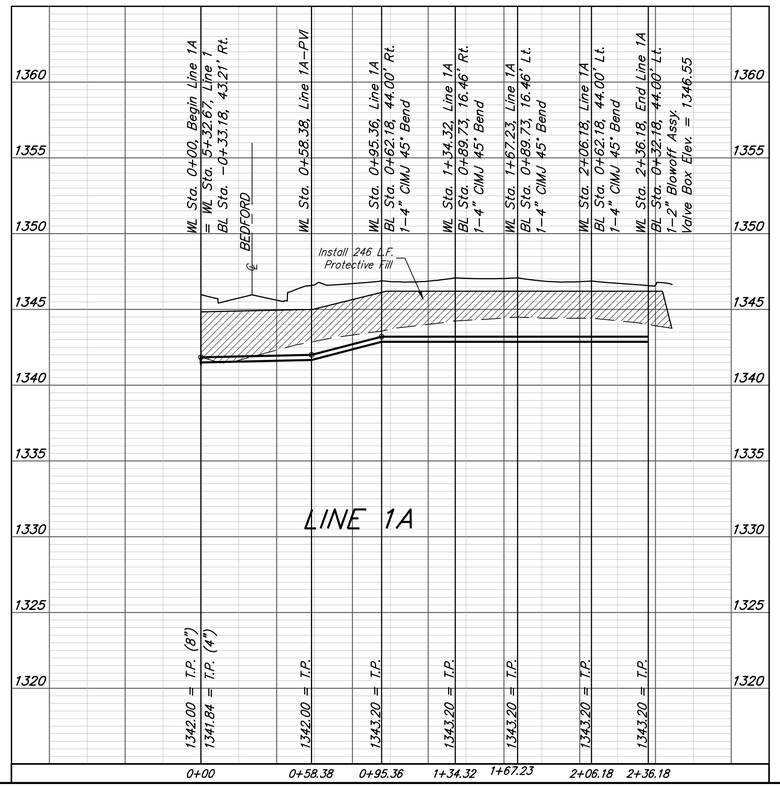

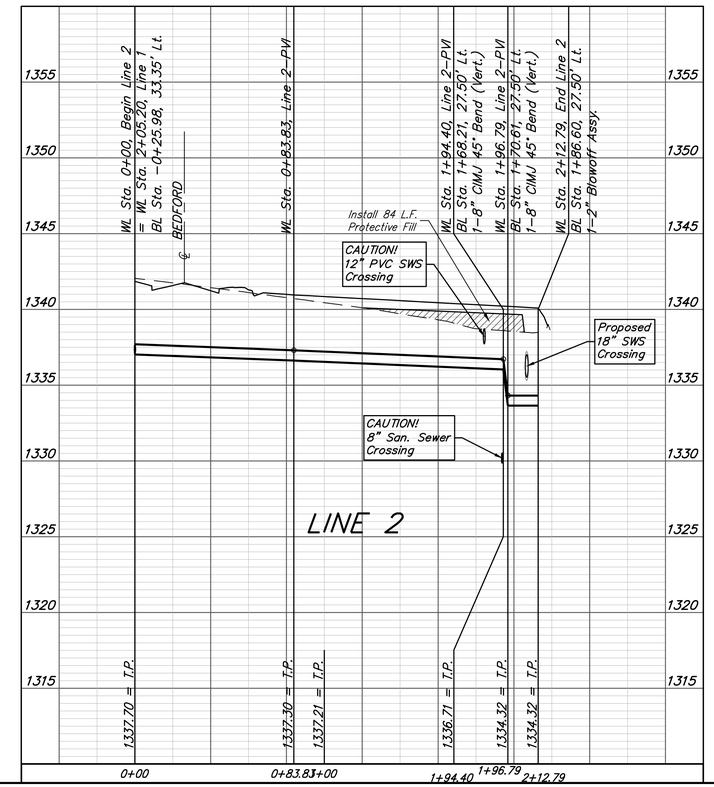

Baughman

Willow Creek East 3rd Addition - Phase II

LINE 1A & LINE 2

Water Distribution System

Baughman Company, P.A. 315 Ellis St. Wichita, KS 67211 P 316-262-7271 F 316-262-0149
ENGINEERING | SURVEYING | PLANNING | LANDSCAPE ARCHITECTURE

PROJECT NUMBER 448-90949	DESIGN DMV / DRAWN JAK
REVISIONS:	APPROVED / DATE 2/08/2021
	SCALE Noted
	SHEET 6 OF 16

E:\Projects\Willow Creek East 3rd Addition_17-04-P283\Engineering\Phase 2\WTR_20-10-E741\WTR PLANS.dwg