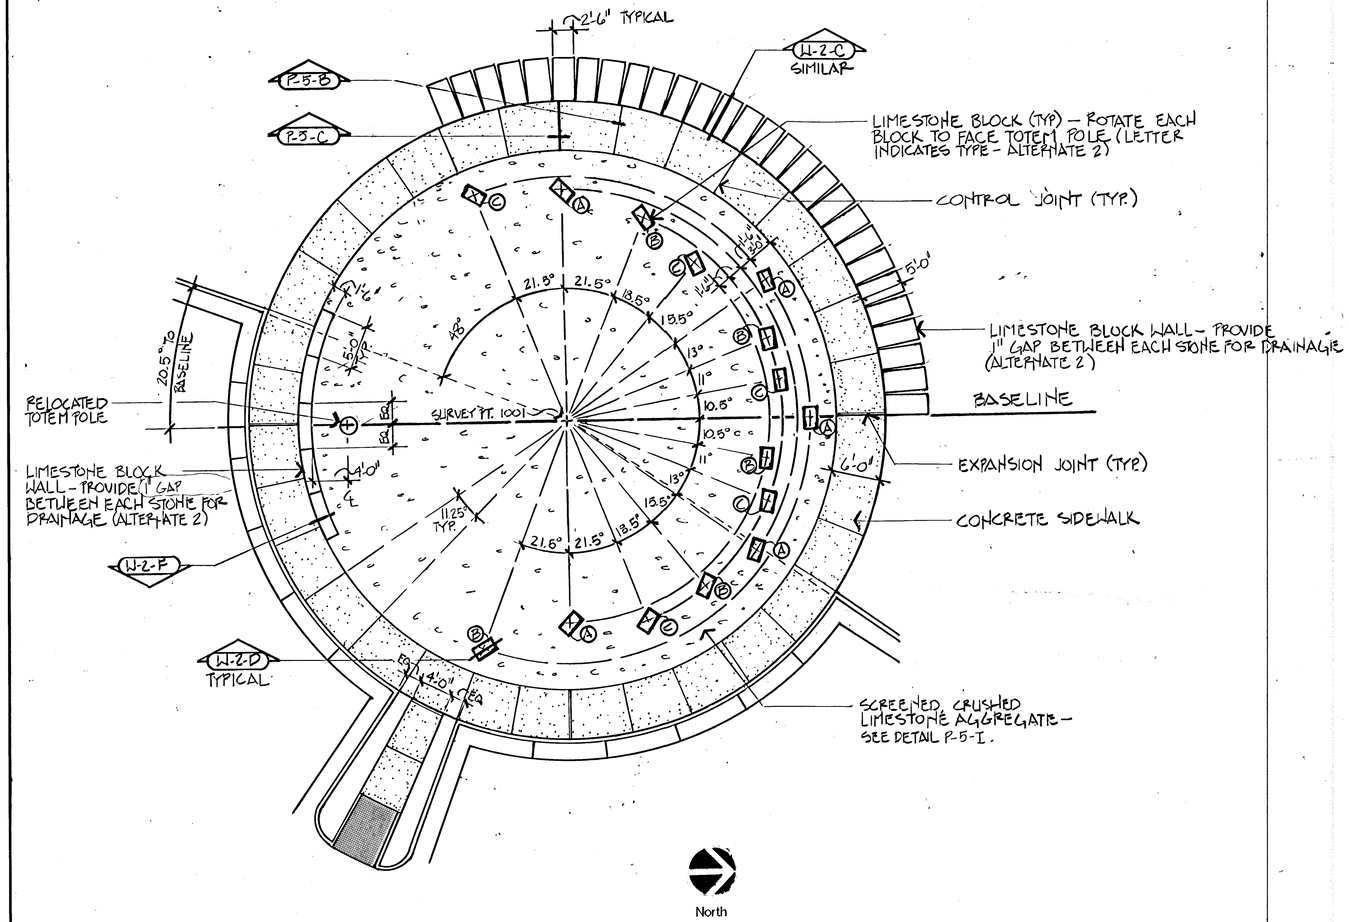

(A) Medicine Wheel Layout

1/8" = 1'-0"

REV.	DATE	DESCRIPTION
△		
△		
△		
△		
△		

HELLMUTH, OBATÁ & KASSABAUM, INC.
DALLAS, TEXAS

PROFESSIONAL ENGINEERING CONSULTANTS, PA
WICHITA, KANSAS

BRAD J. GOLDBERG, ARTIST
DALLAS, TEXAS

DRAWN BY:

APPROVED BY:

MID-AMERICA ALL-INDIAN CENTER

SITE IMPROVEMENTS
CITY OF WICHITA, KANSAS

SHEET TITLE: LAYOUT PLAN

PROJECT NO.:	ISSUE DATE:	SCALE:	SHEET:
92-035-122			P-9