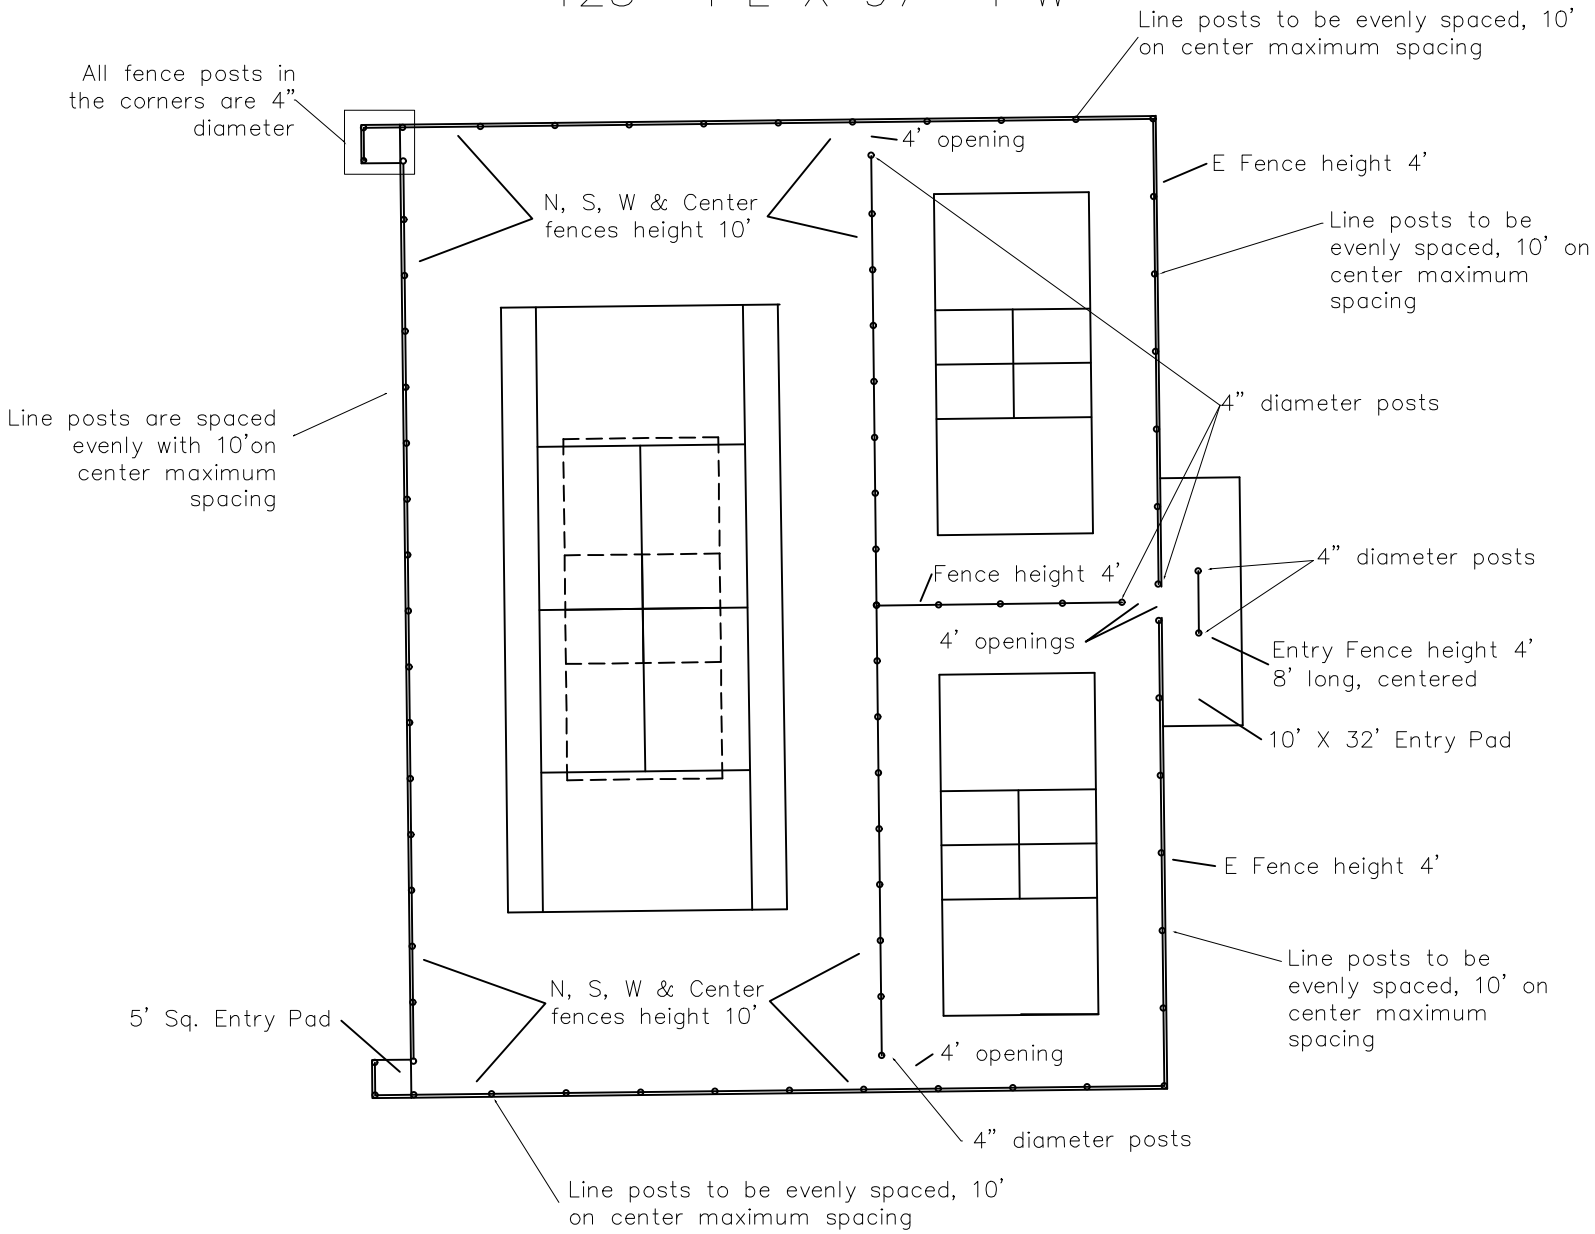Fence and Concrete Layout
125'-4"L X 97'-4"W