S. SENECA - 48TH. TO 55TH.
IMPROVEMENTS
PAVING CROSS SECTIONS

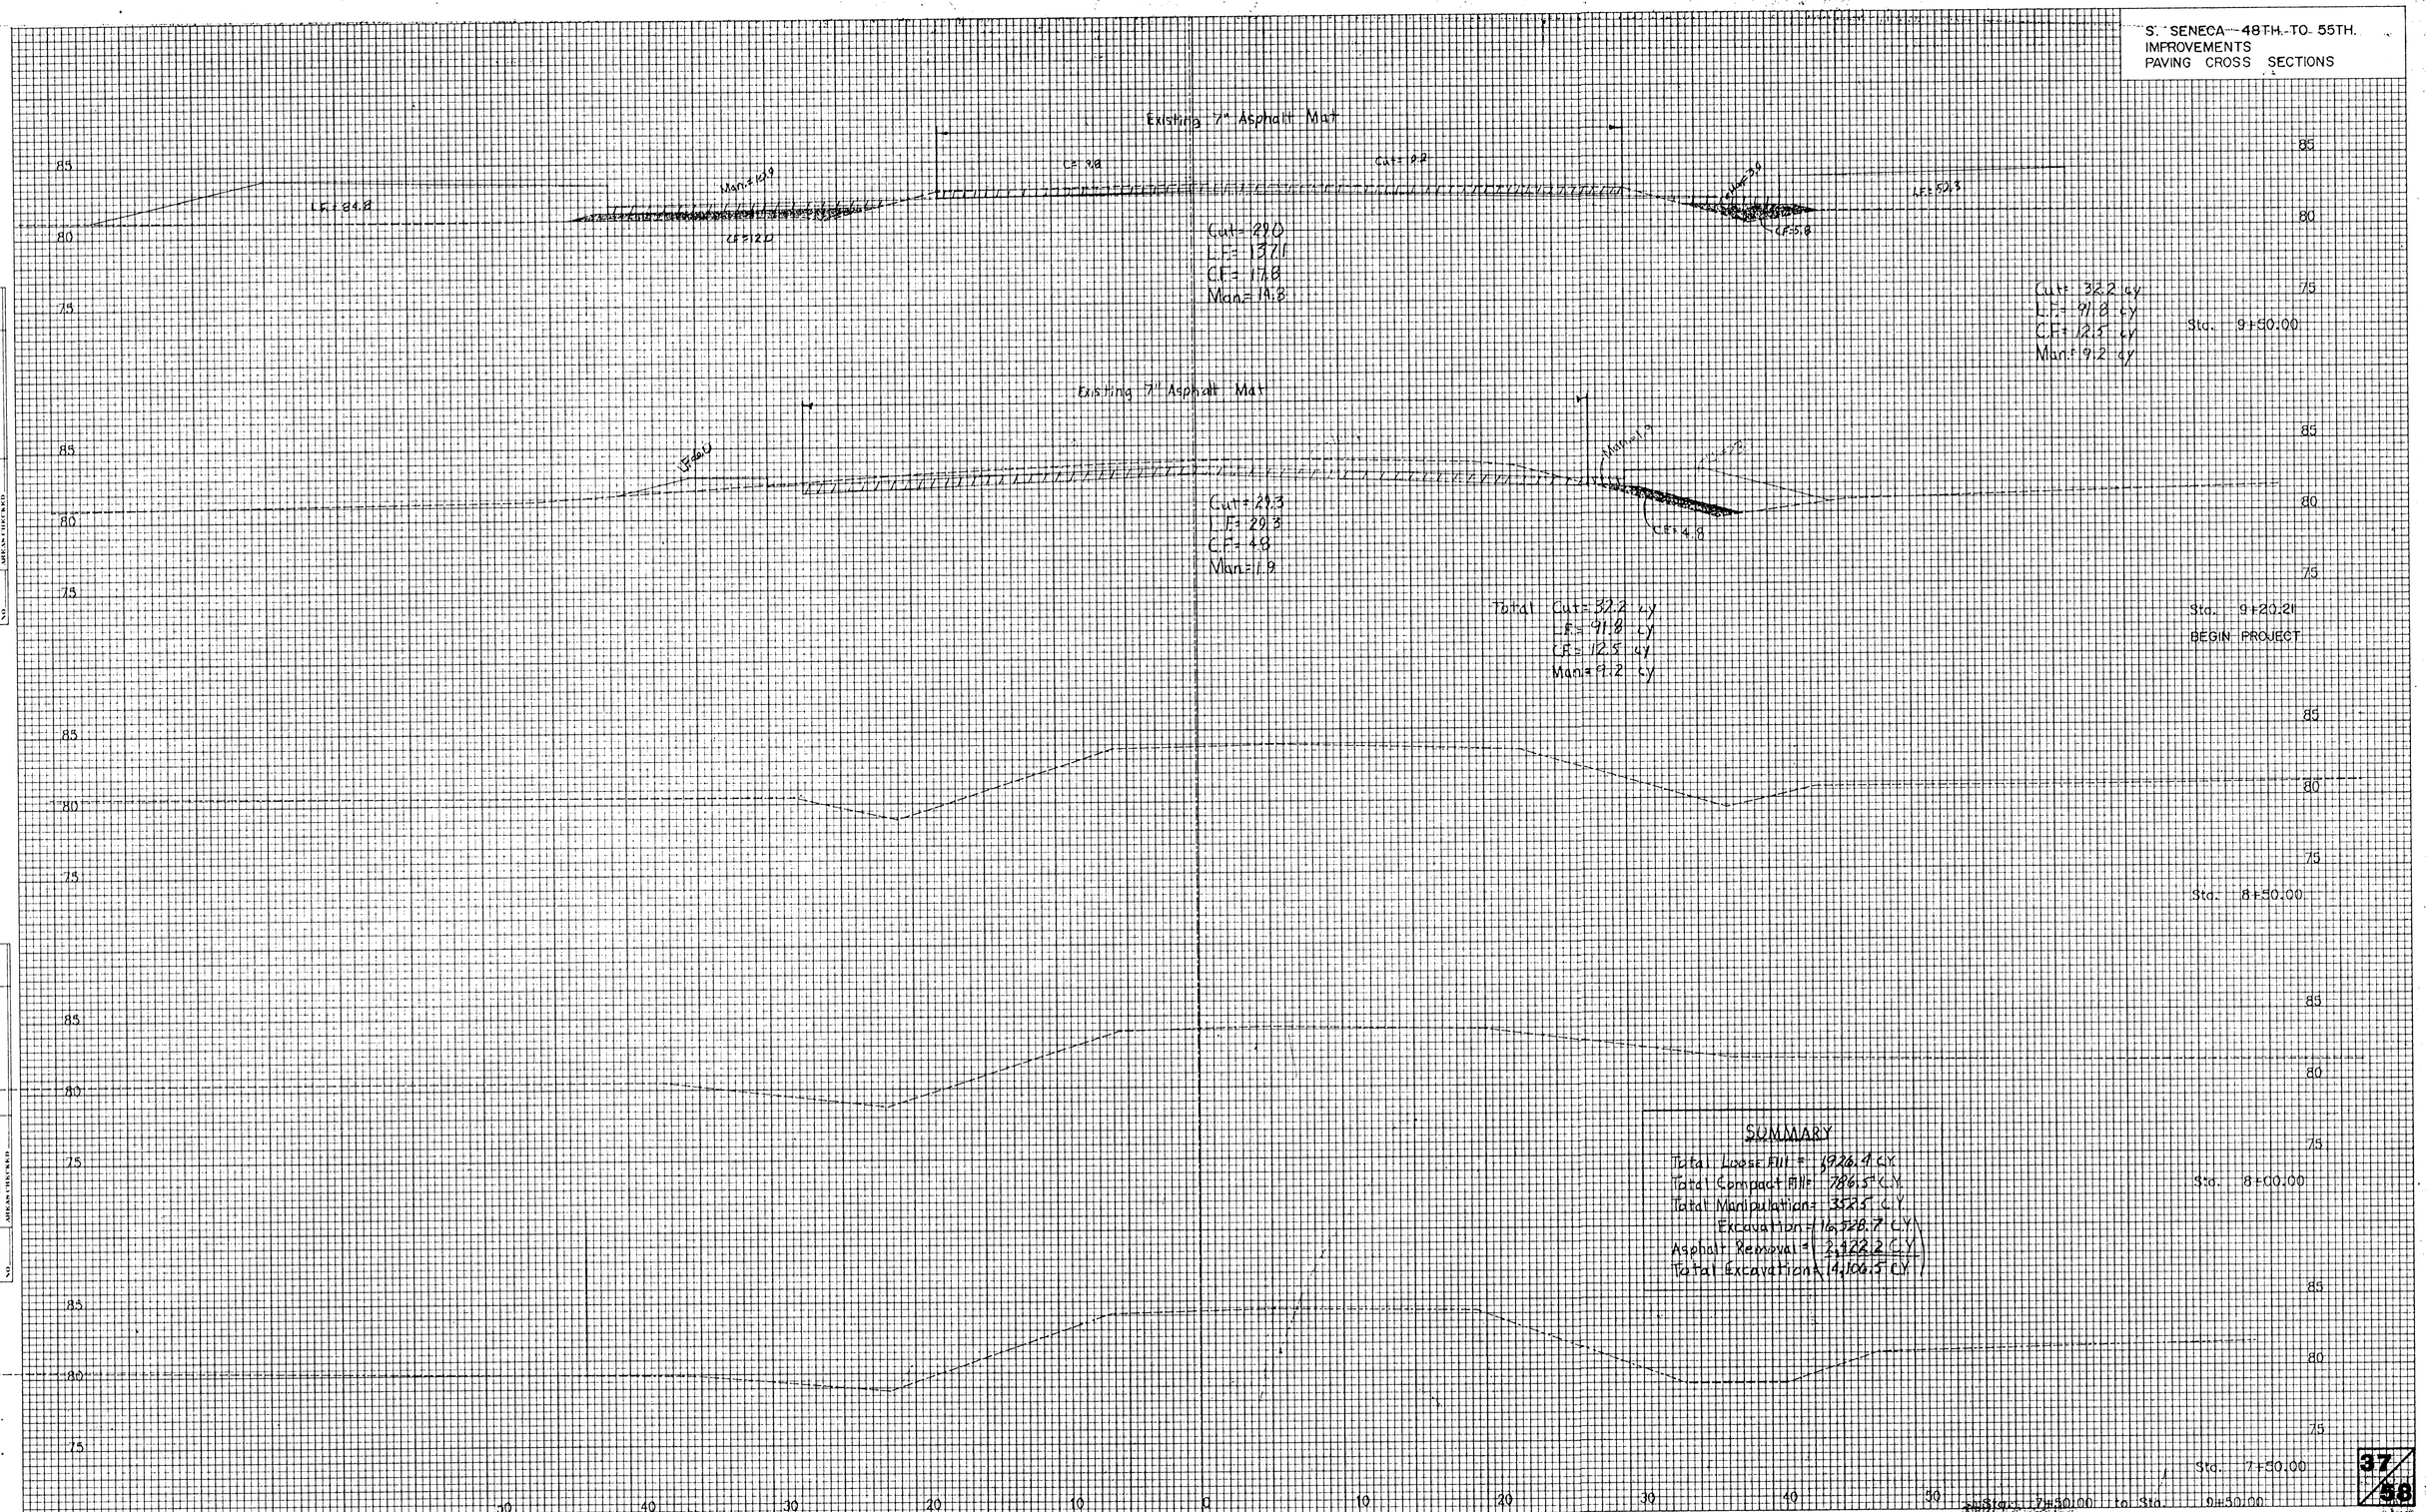

FINAL SURVEY		BY	DATE
NOTE BOOK	SURVEYED		
	PLOTTED		
	TEMPLATE		
	AREA		
NO.	AREA CHECKED		

ORIGINAL SURVEY		BY	DATE
NOTE BOOK	SURVEYED		
	PLOTTED		
	TEMPLATE		
	AREA		
NO.	AREA CHECKED		

PLATE 3 CROSS SECTION - F A S
NO. 10001 - 3
CLEARPRINT PAPER CO., EMERYVILLE, CA

SOUTH SENECA
MASS TRANS 88-03-113E

88-03-113

37/58