S. SENECA 48TH TO 55TH
IMPROVEMENTS
PAVING CROSS SECTIONS

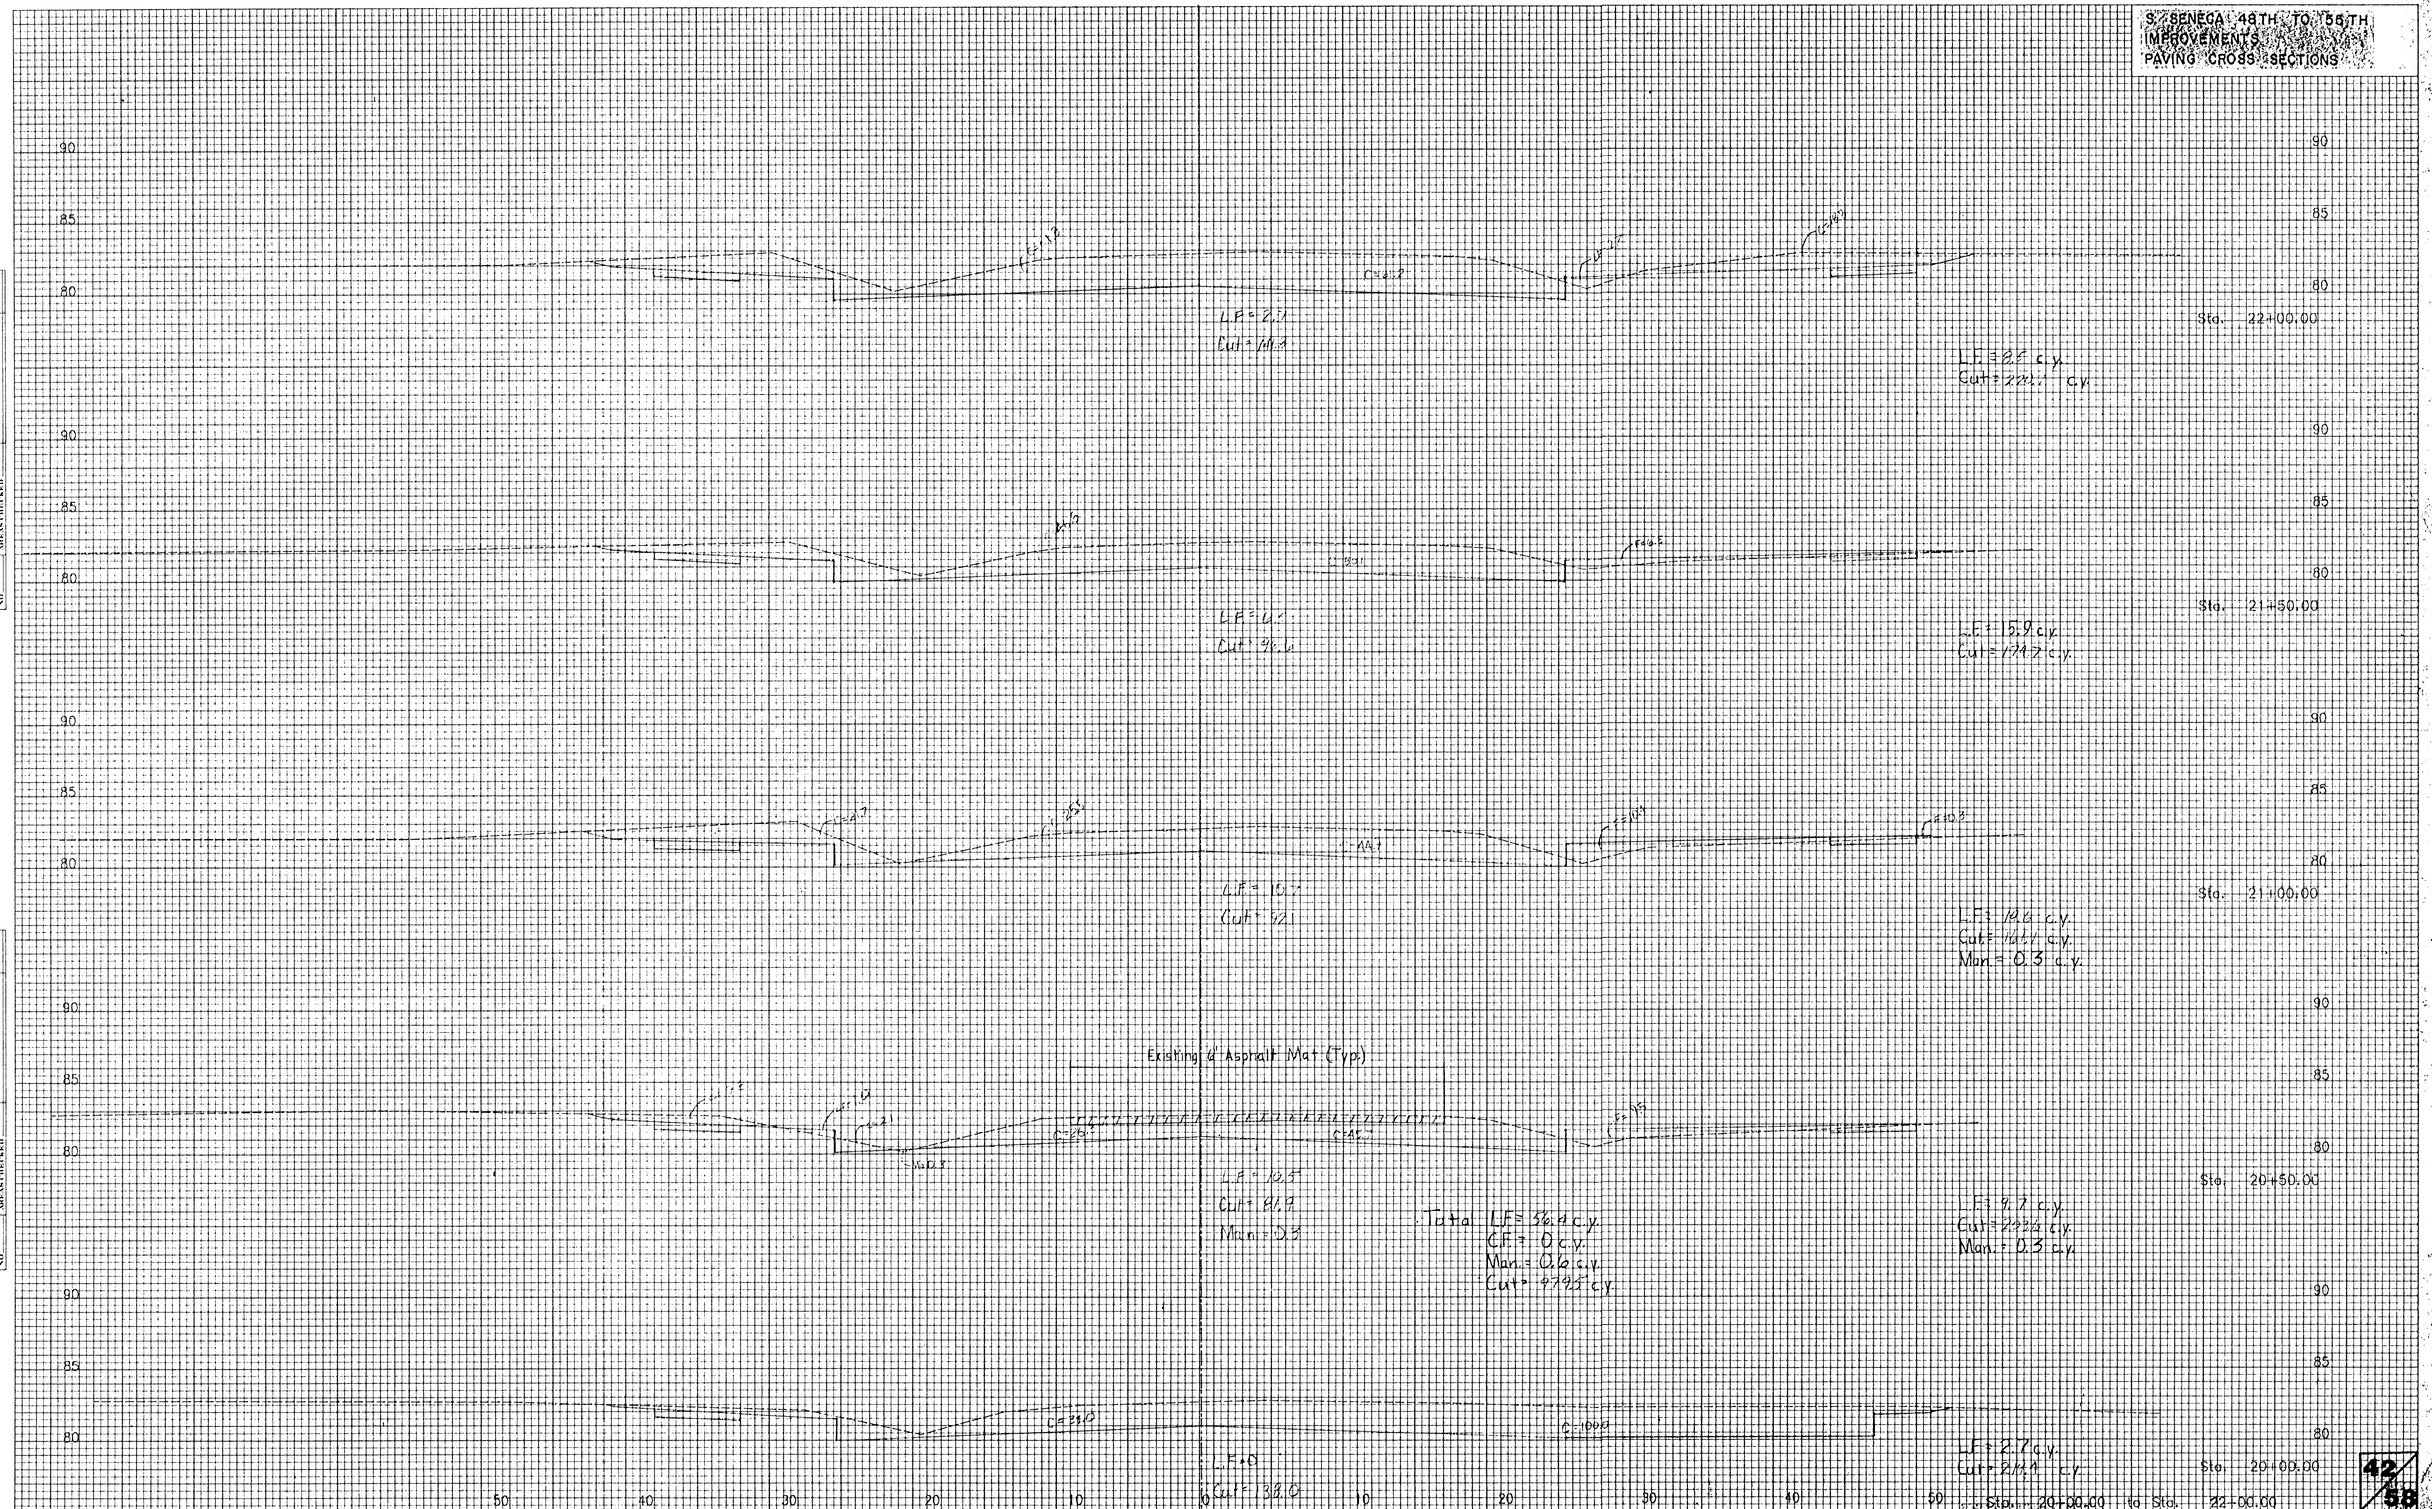

FINAL SURVEY	BY	DATE
NOTE BOOK	SURVEYED	
NO.	PLOTTED	
	TRACED	
	DESIGN	
	MEAS	
	MEAS CHECKED	

ORIGINAL SURVEY	BY	DATE
NOTE BOOK	SURVEYED	
NO.	PLOTTED	
	TRACED	
	DESIGN	
	MEAS	
	MEAS CHECKED	

PLATE 3 CROSS SECTION - F A S
NO. 5004 - 3
CLEARPRINT PAPER CO., EMERYVILLE, CA

SOUTH SENECA
MKE C. PROJ. SB-103-113-E