S. SENECA 55TH TO MACARTHUR
IMPROVEMENTS
PAVING, CROSS SECTIONS

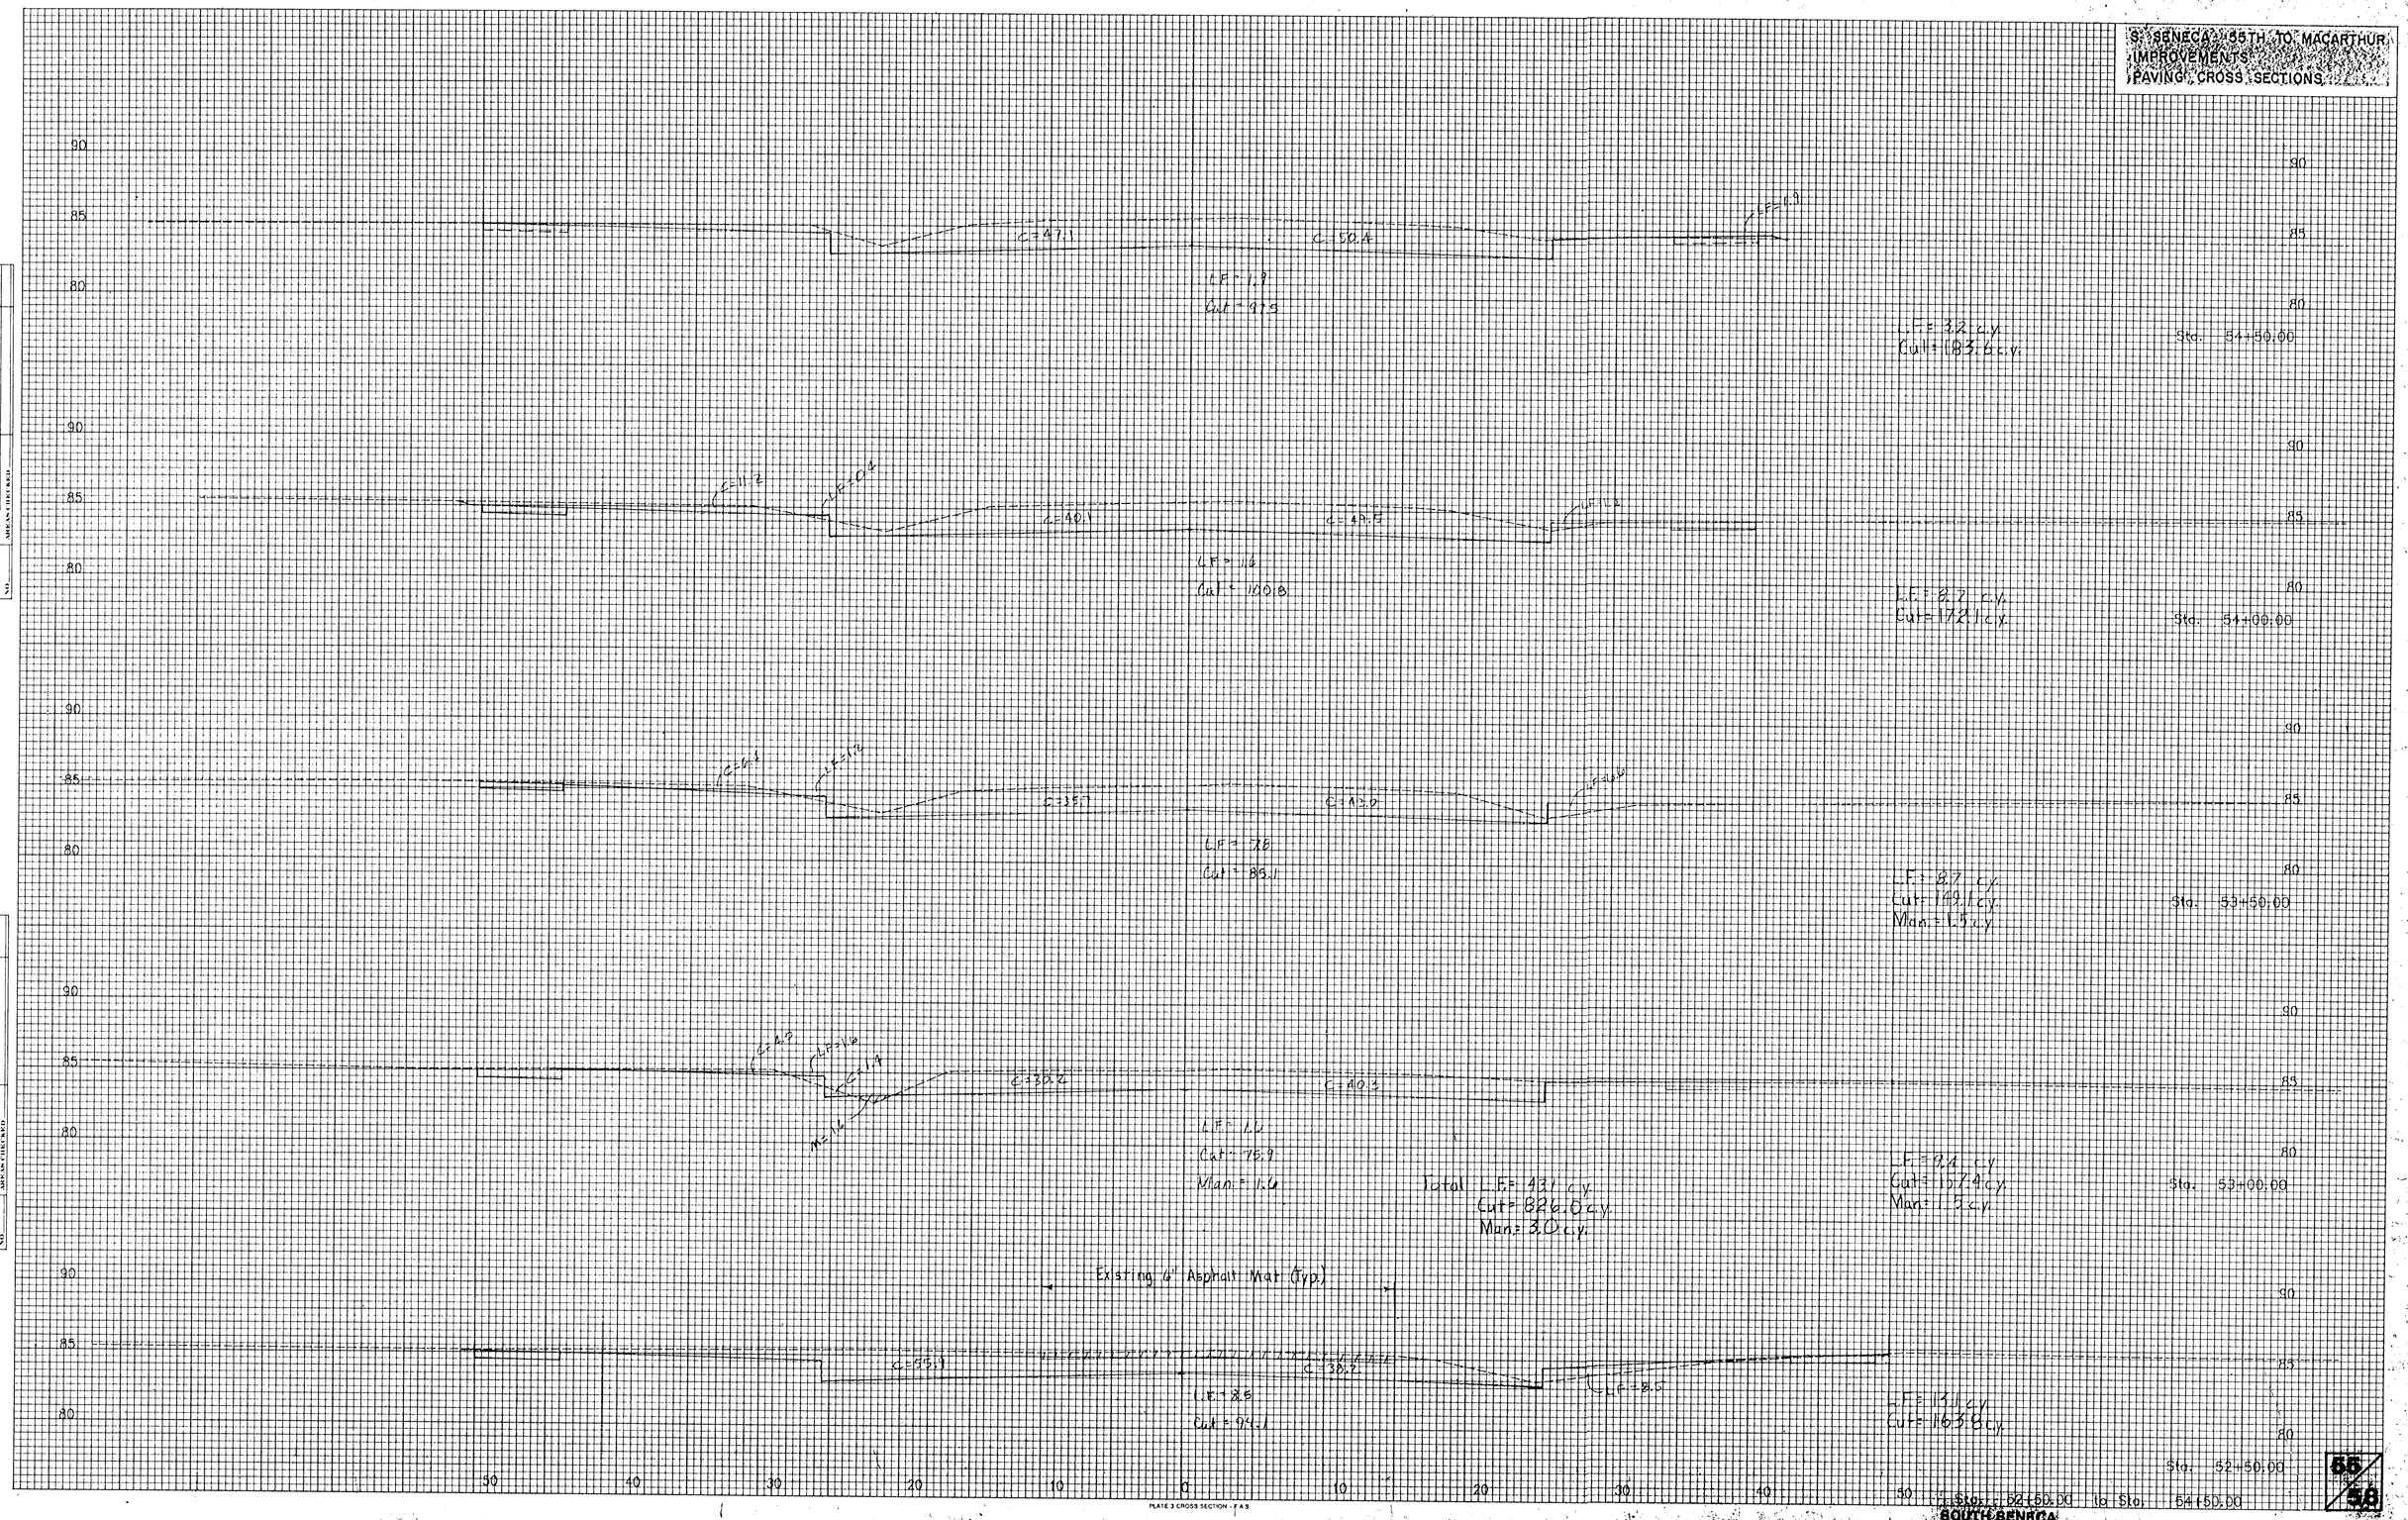

FINAL SURVEY	BY	DATE
SURVEYED		
PLOTTED		
TEMPLATE		
AREAS		
AREAS CHECKED		
NOTE BOOK		
NO.		

ORIGINAL SURVEY	BY	DATE
SURVEYED		
PLOTTED		
TEMPLATE		
AREAS		
AREAS CHECKED		
NOTE BOOK		
NO.		

PLATE 3 CROSS SECTION - F.A.S.

55/58

SOUTH SENECA
(MILLS, PEARL & 55TH) S.E.