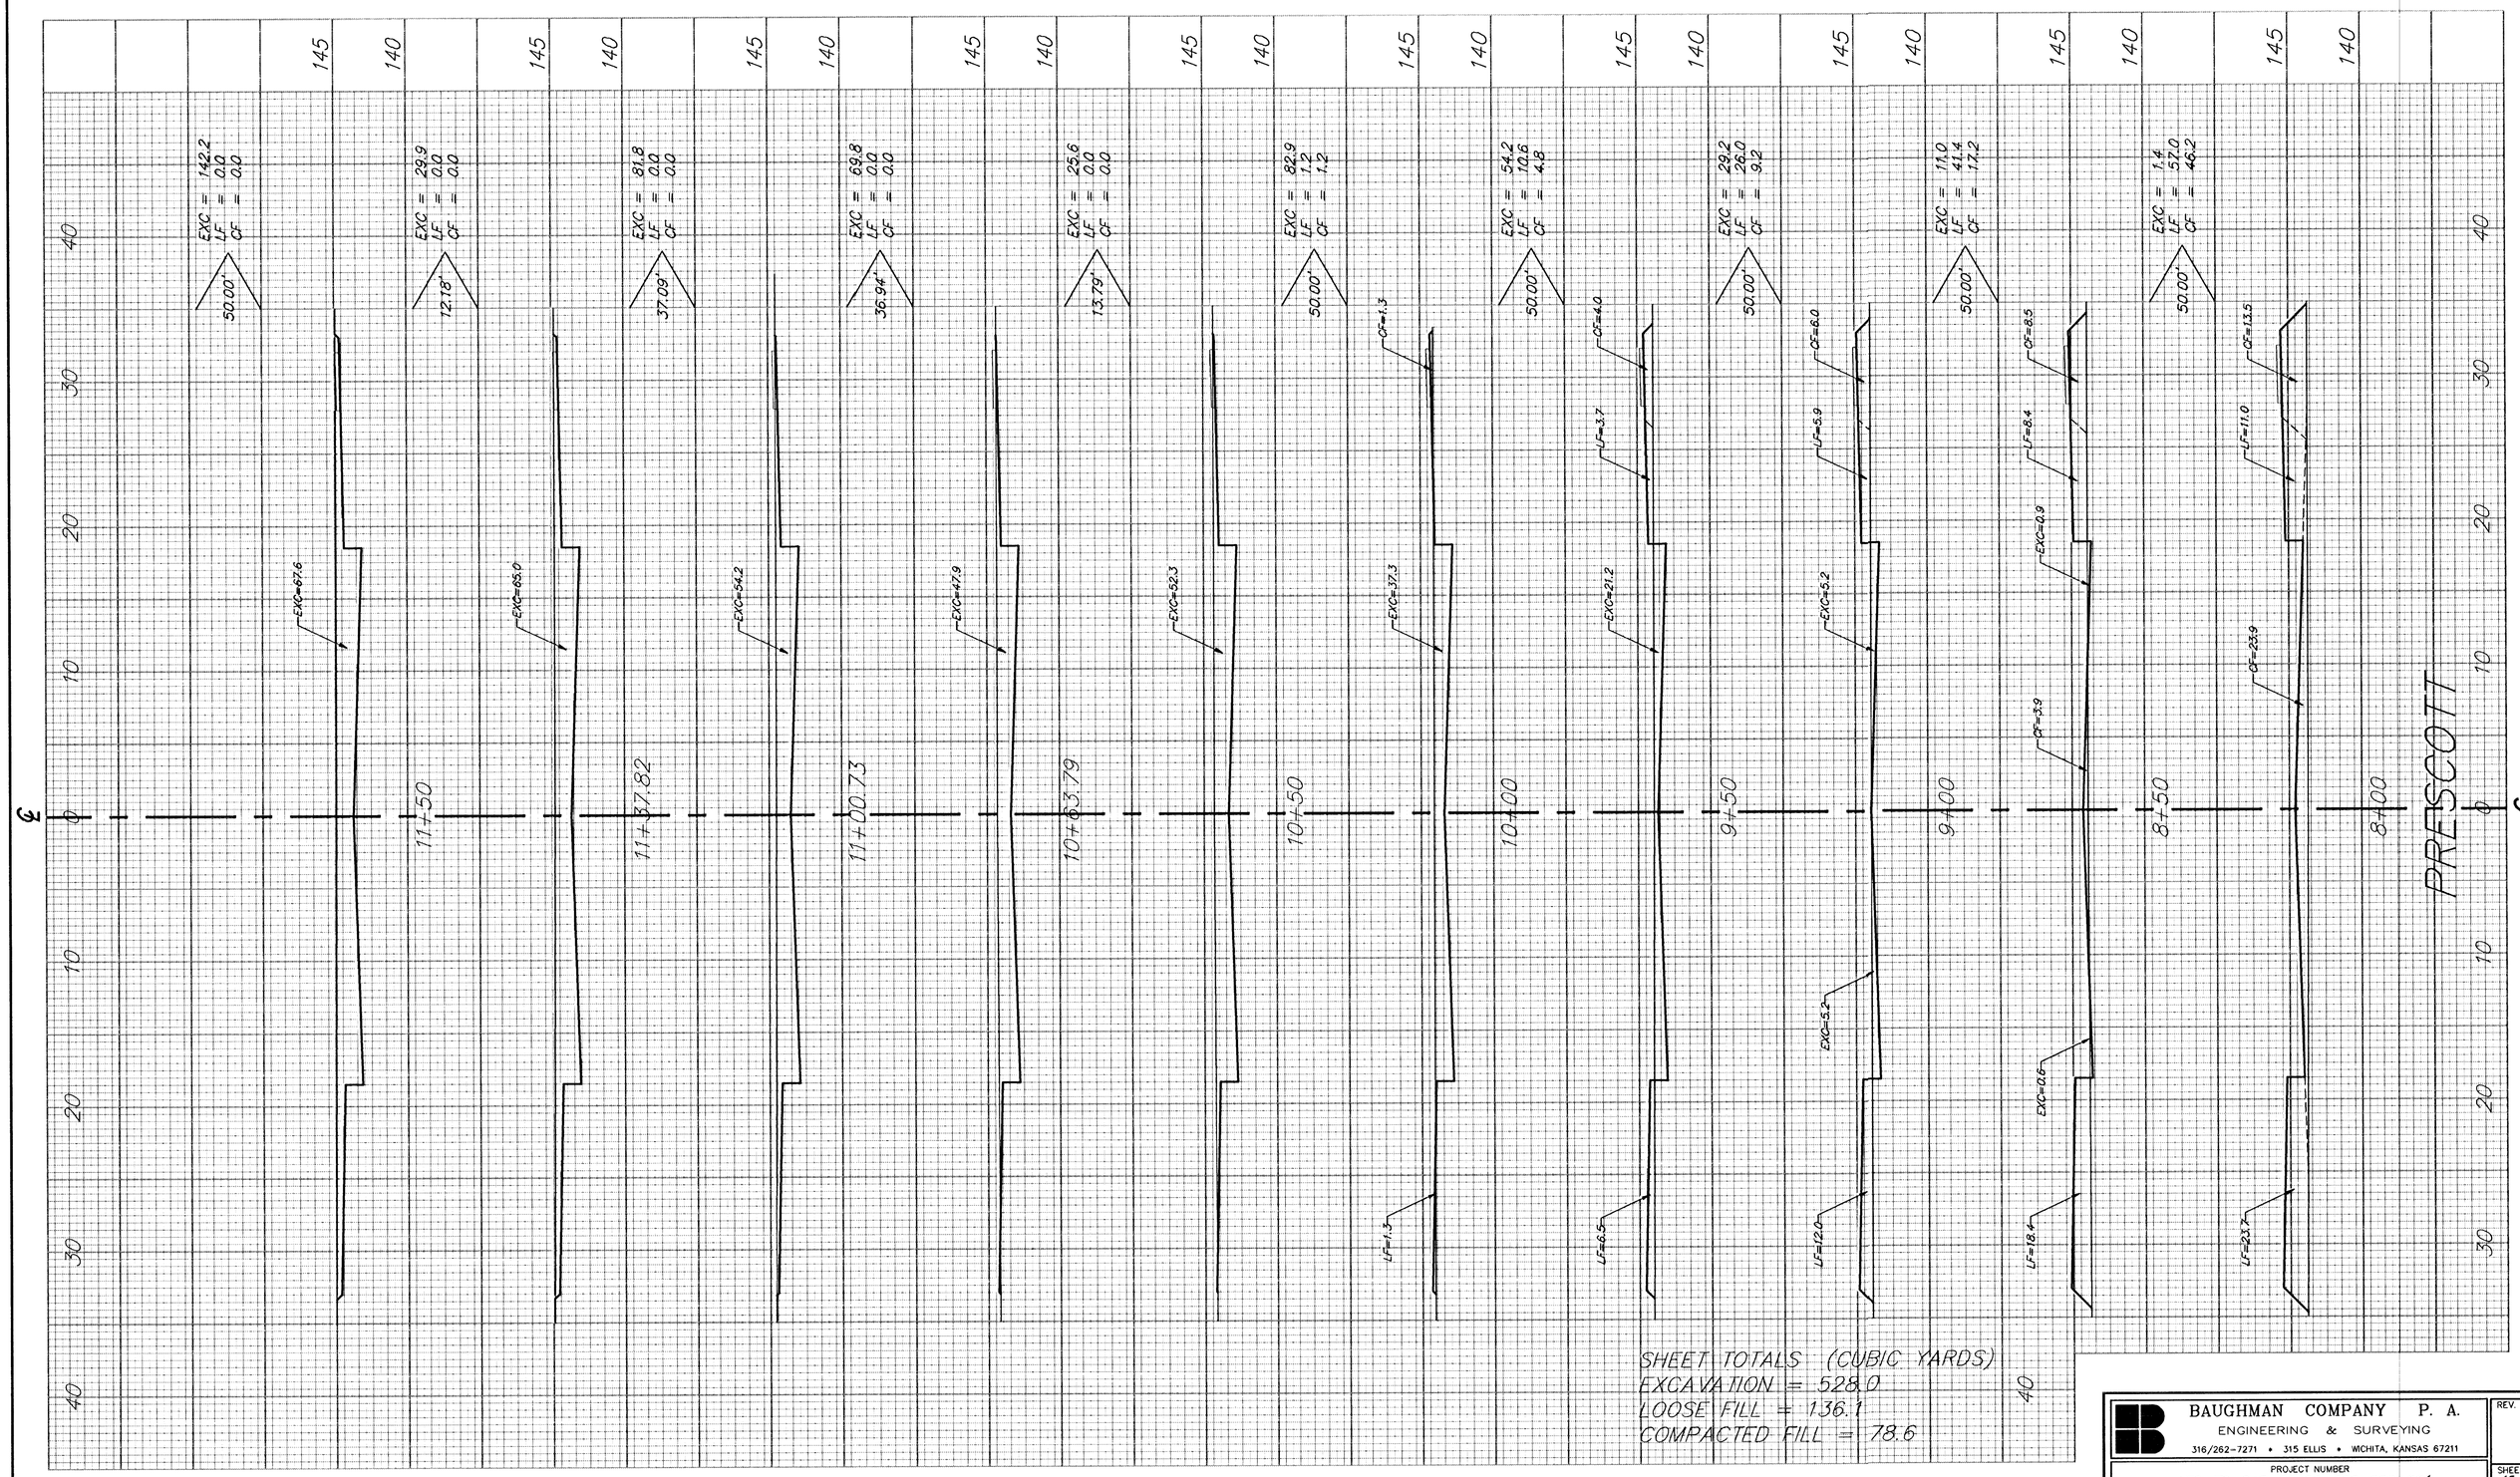

SHEET TOTALS (CUBIC YARDS)
EXCAVATION = 528.0
LOOSE FILL = 136.1
COMPACTED FILL = 78.6

BAUGHMAN COMPANY P. A.
ENGINEERING & SURVEYING
316/262-7271 • 315 ELLIS • WICHITA, KANSAS 67211

REV.

PROJECT NUMBER
472-76-245-82426-000-000-001

SHEET 15/21