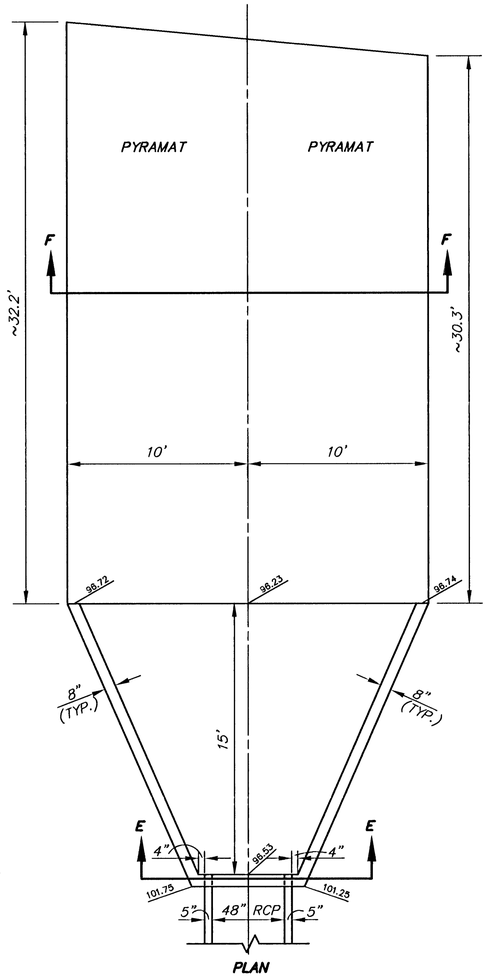

PLAN

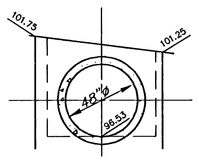

SECTION EE

HEADWALL DETAIL

AT ~ STA. 35+62 (EAST/LEFT BANK)

NOTE:
SEE SHEET 33 FOR TYPICAL HEADWALL, WINGWALL AND CORNER REINFORCING DETAILS.

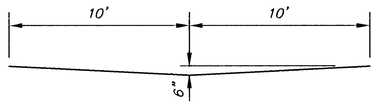

SECTION FF

CONCRETE SWALE SECTION

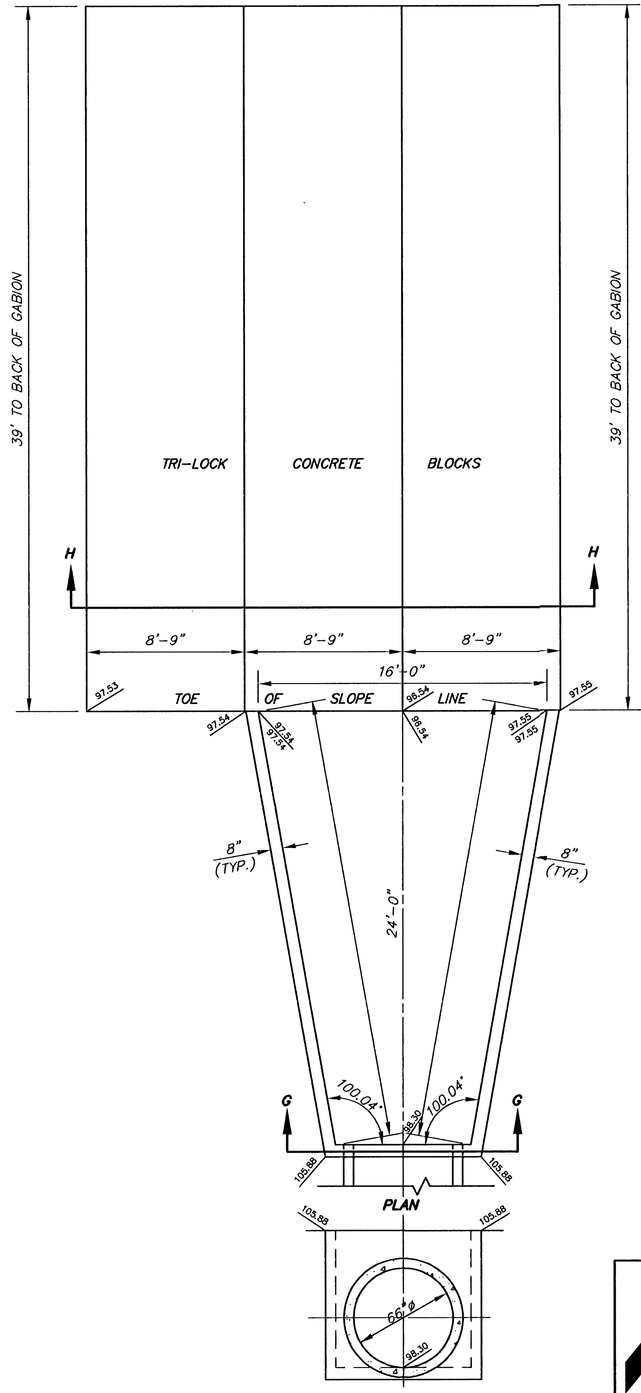

PLAN

SECTION GG

HEADWALL DETAIL

AT ~ STA. 45+75 (EAST/LEFT BANK)

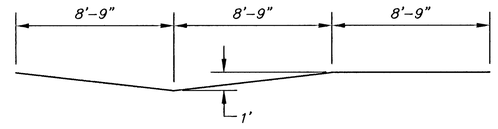

SECTION HH

TRI-LOCK SECTION

MID-KANSAS ENGINEERING CONSULTANTS, INC.
411 N. WEBB ROAD
WICHITA, KS. 67206
316-684-9600

AREA "K" PART 2 - PHASE 1
WICHITA DRAINAGE CANAL
PROJECT NAME

HEADWALL DETAILS & SECTIONS
SHEET TITLE

JNJ	MLW	JNJ
DESIGN BY:	DRAWN BY:	CHECKED BY:
JANUARY 1999	94011	30 / 64
DATE	JOB NO.	SHEET/OF

G:\CIVIL\AREA_K\94011\DETAILS\94011DTL4.DWG Tue Feb 09 09:08:54 1999 BY MLW
G:\CIVIL\AREA_K\94011\DETAILS\94011DTL4.DWG 1-28-99 10x22 on LST