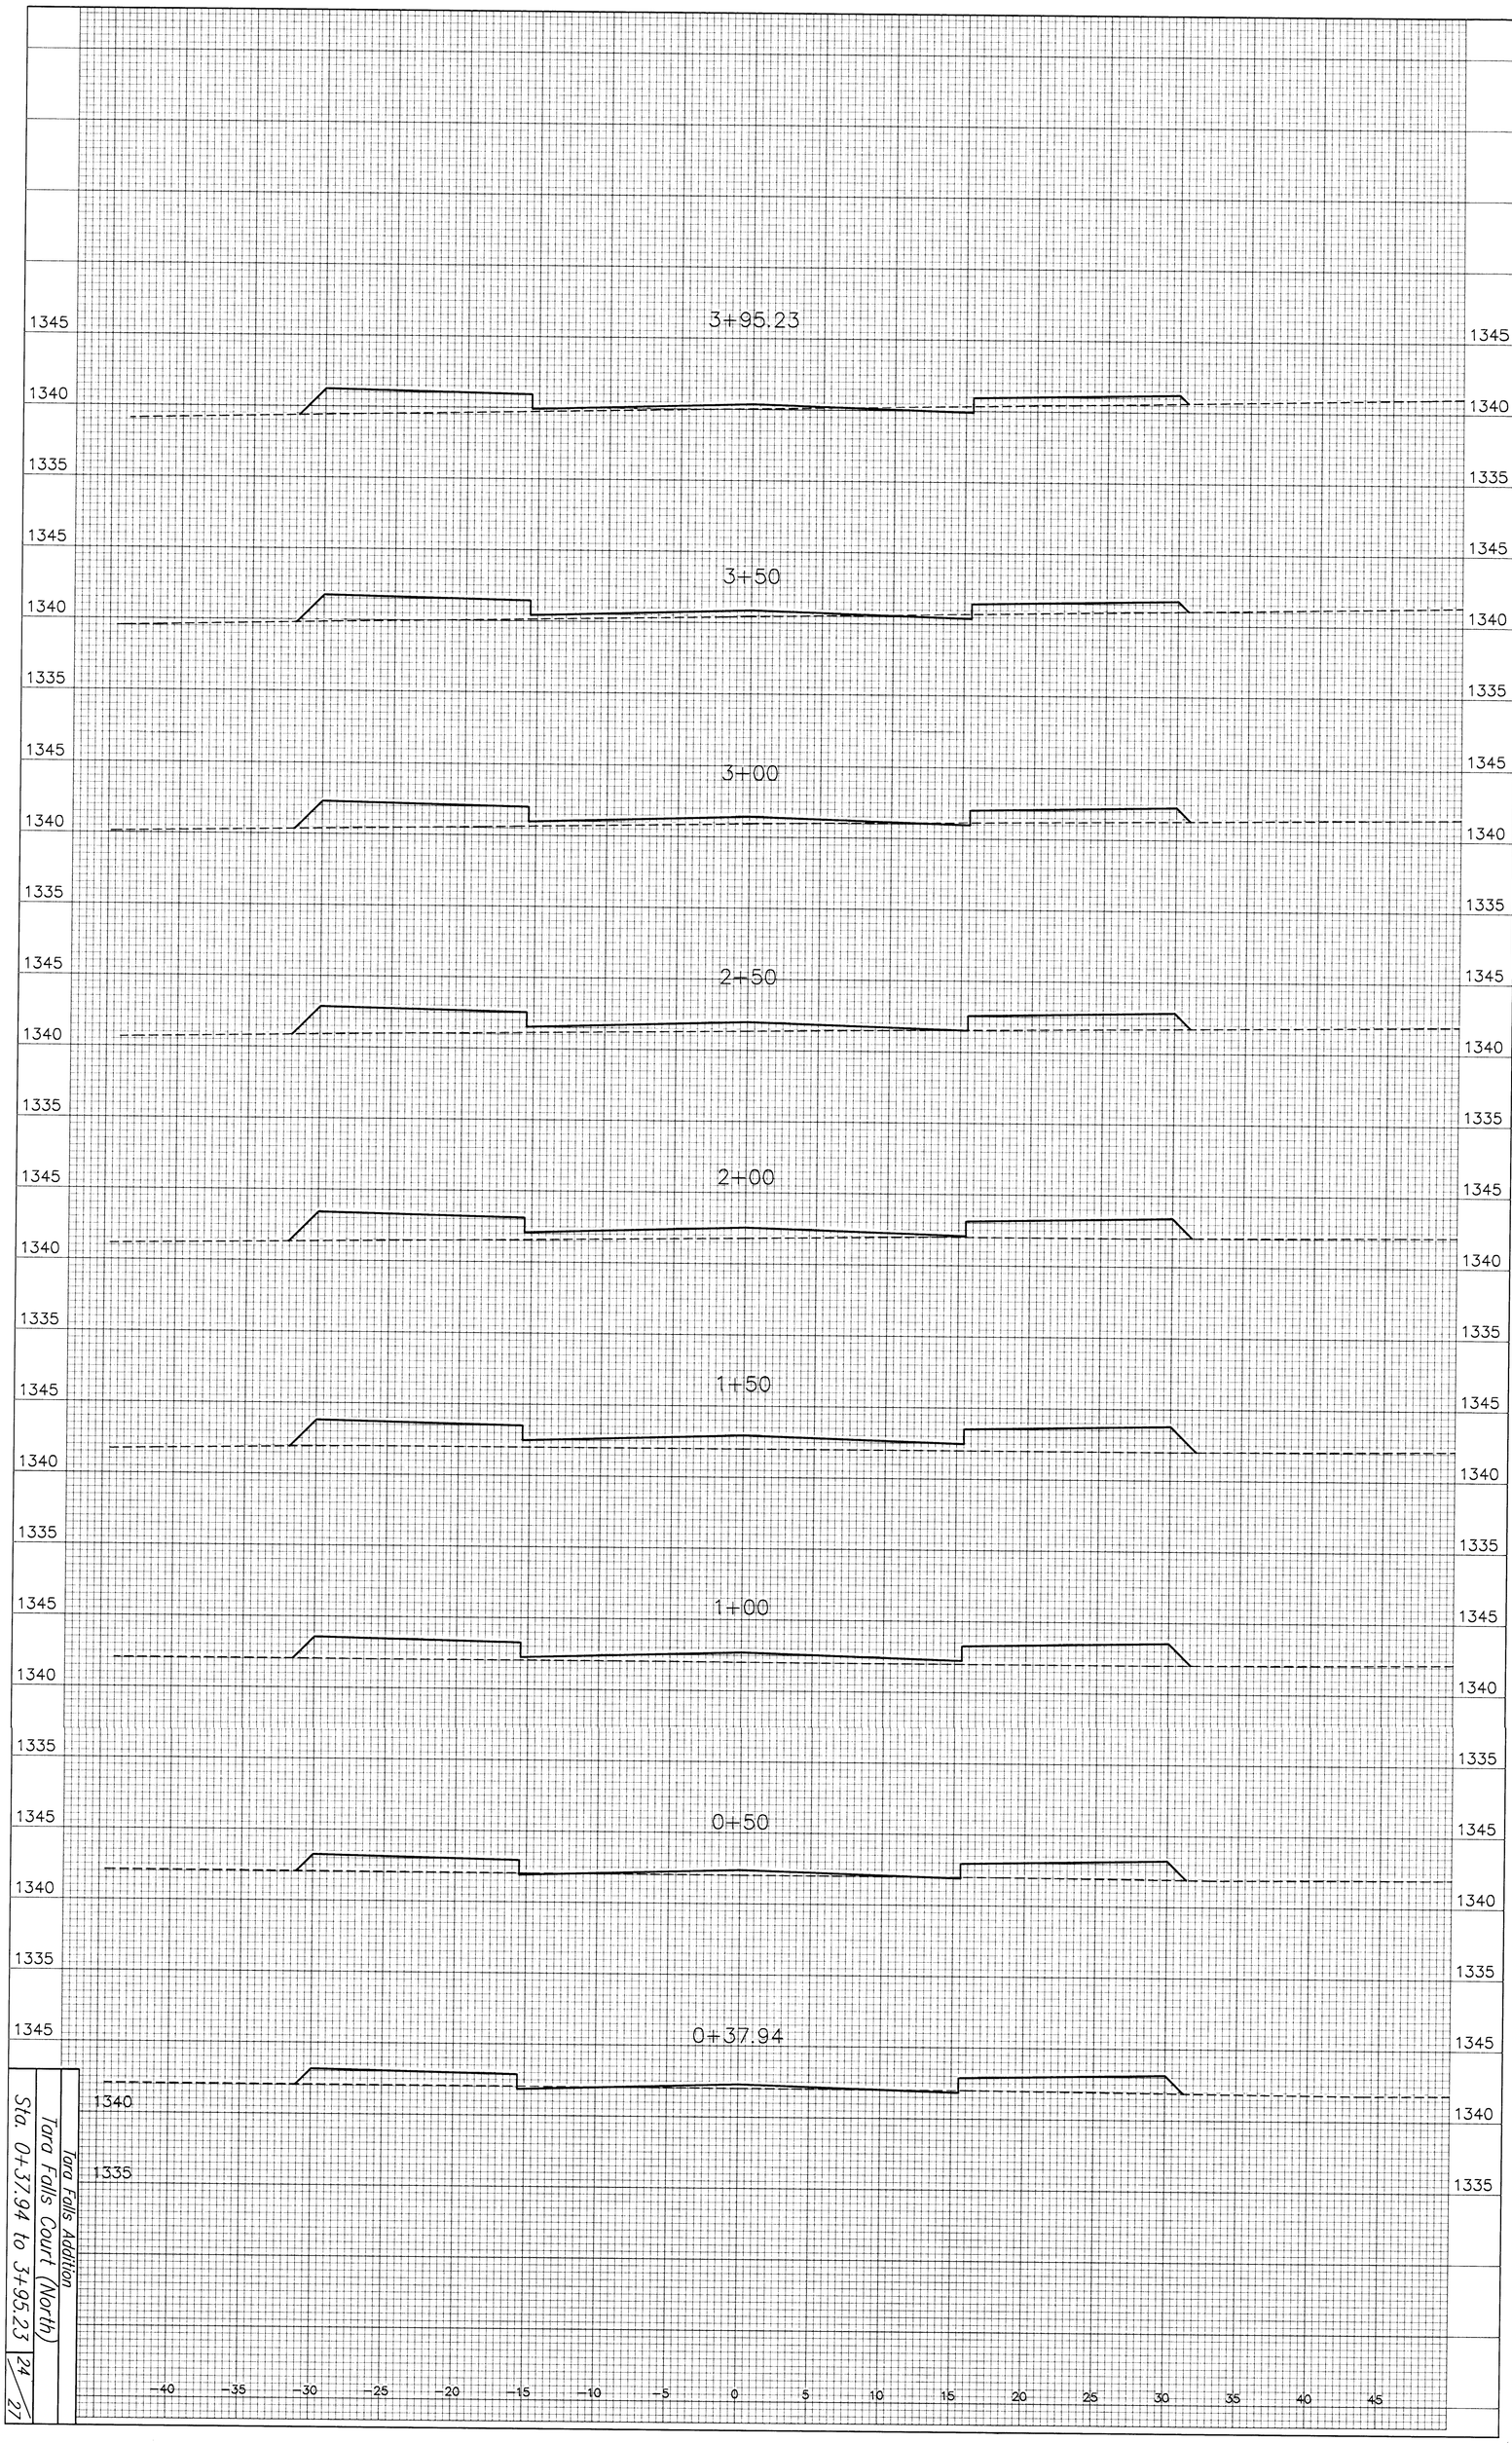

Tara Falls Addition

Tara Falls Court (North)

Sta. 0+37.94 to 3+95.23

24/27