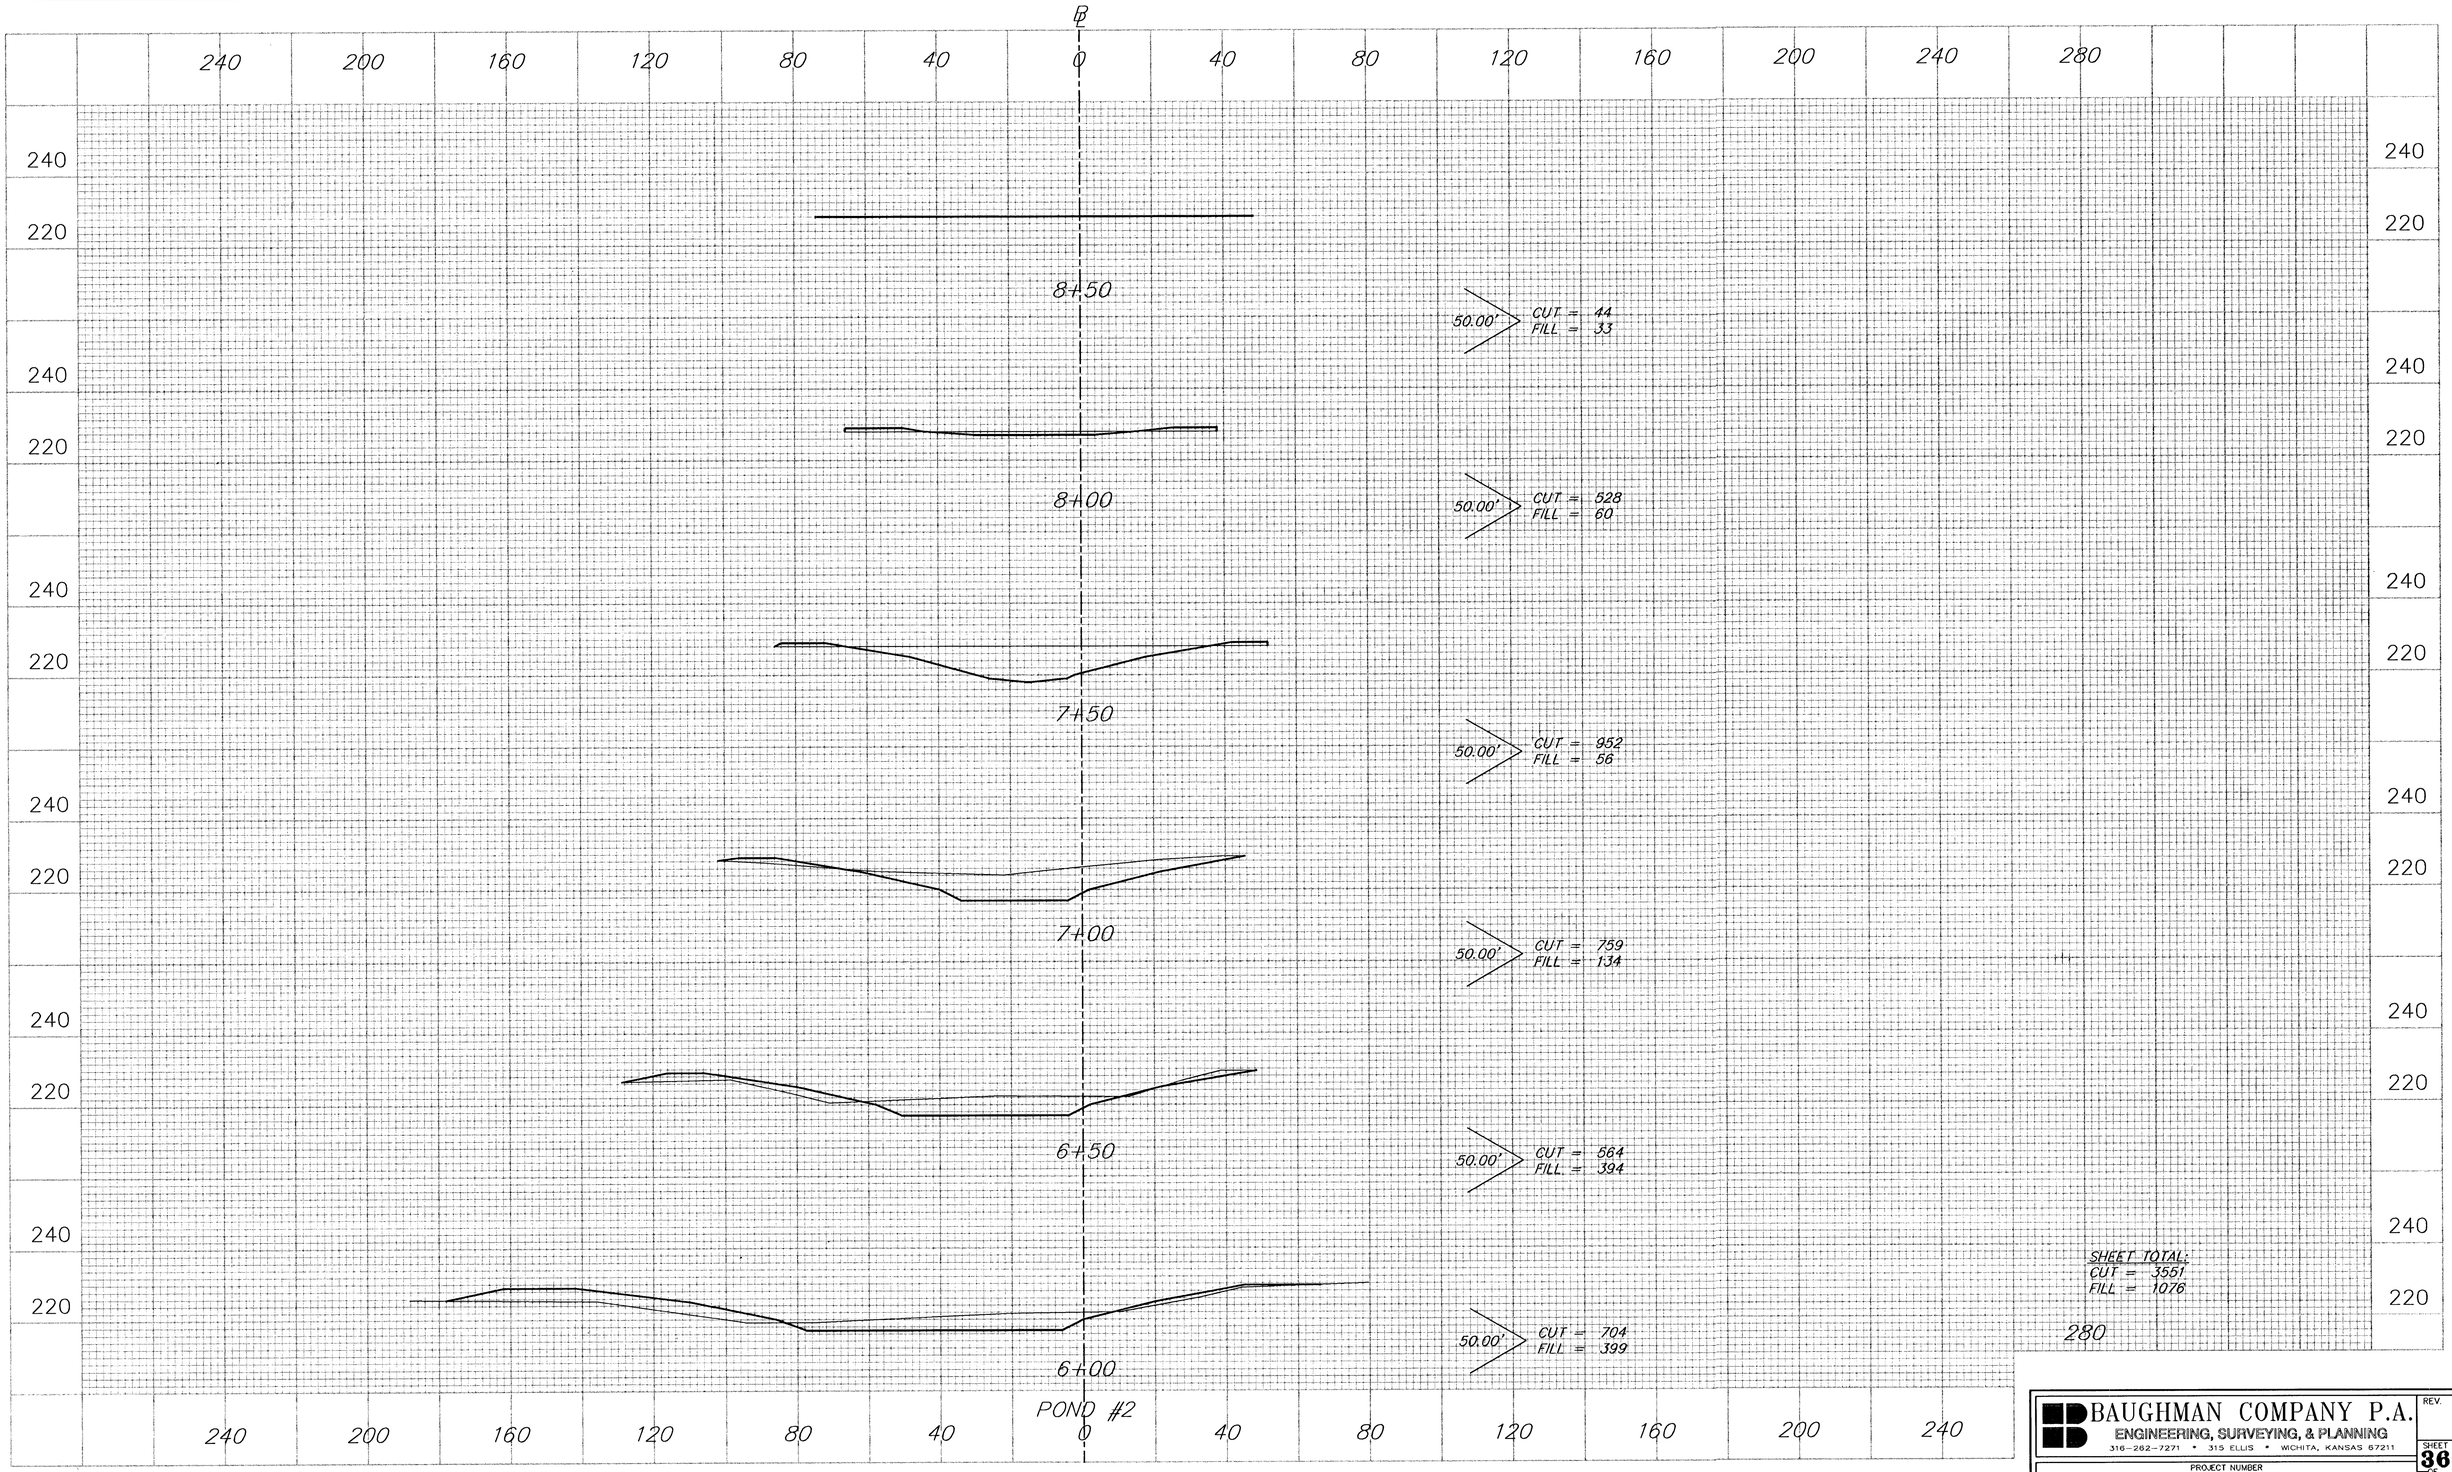

BAUGHMAN COMPANY P.A.
ENGINEERING, SURVEYING, & PLANNING
316-262-7271 • 315 ELLIS • WICHITA, KANSAS 67211

REV.

SHEET 36r OF 37

PROJECT NUMBER
472-82929

XS17

F:\ENG\PEECE\XS17.DWG