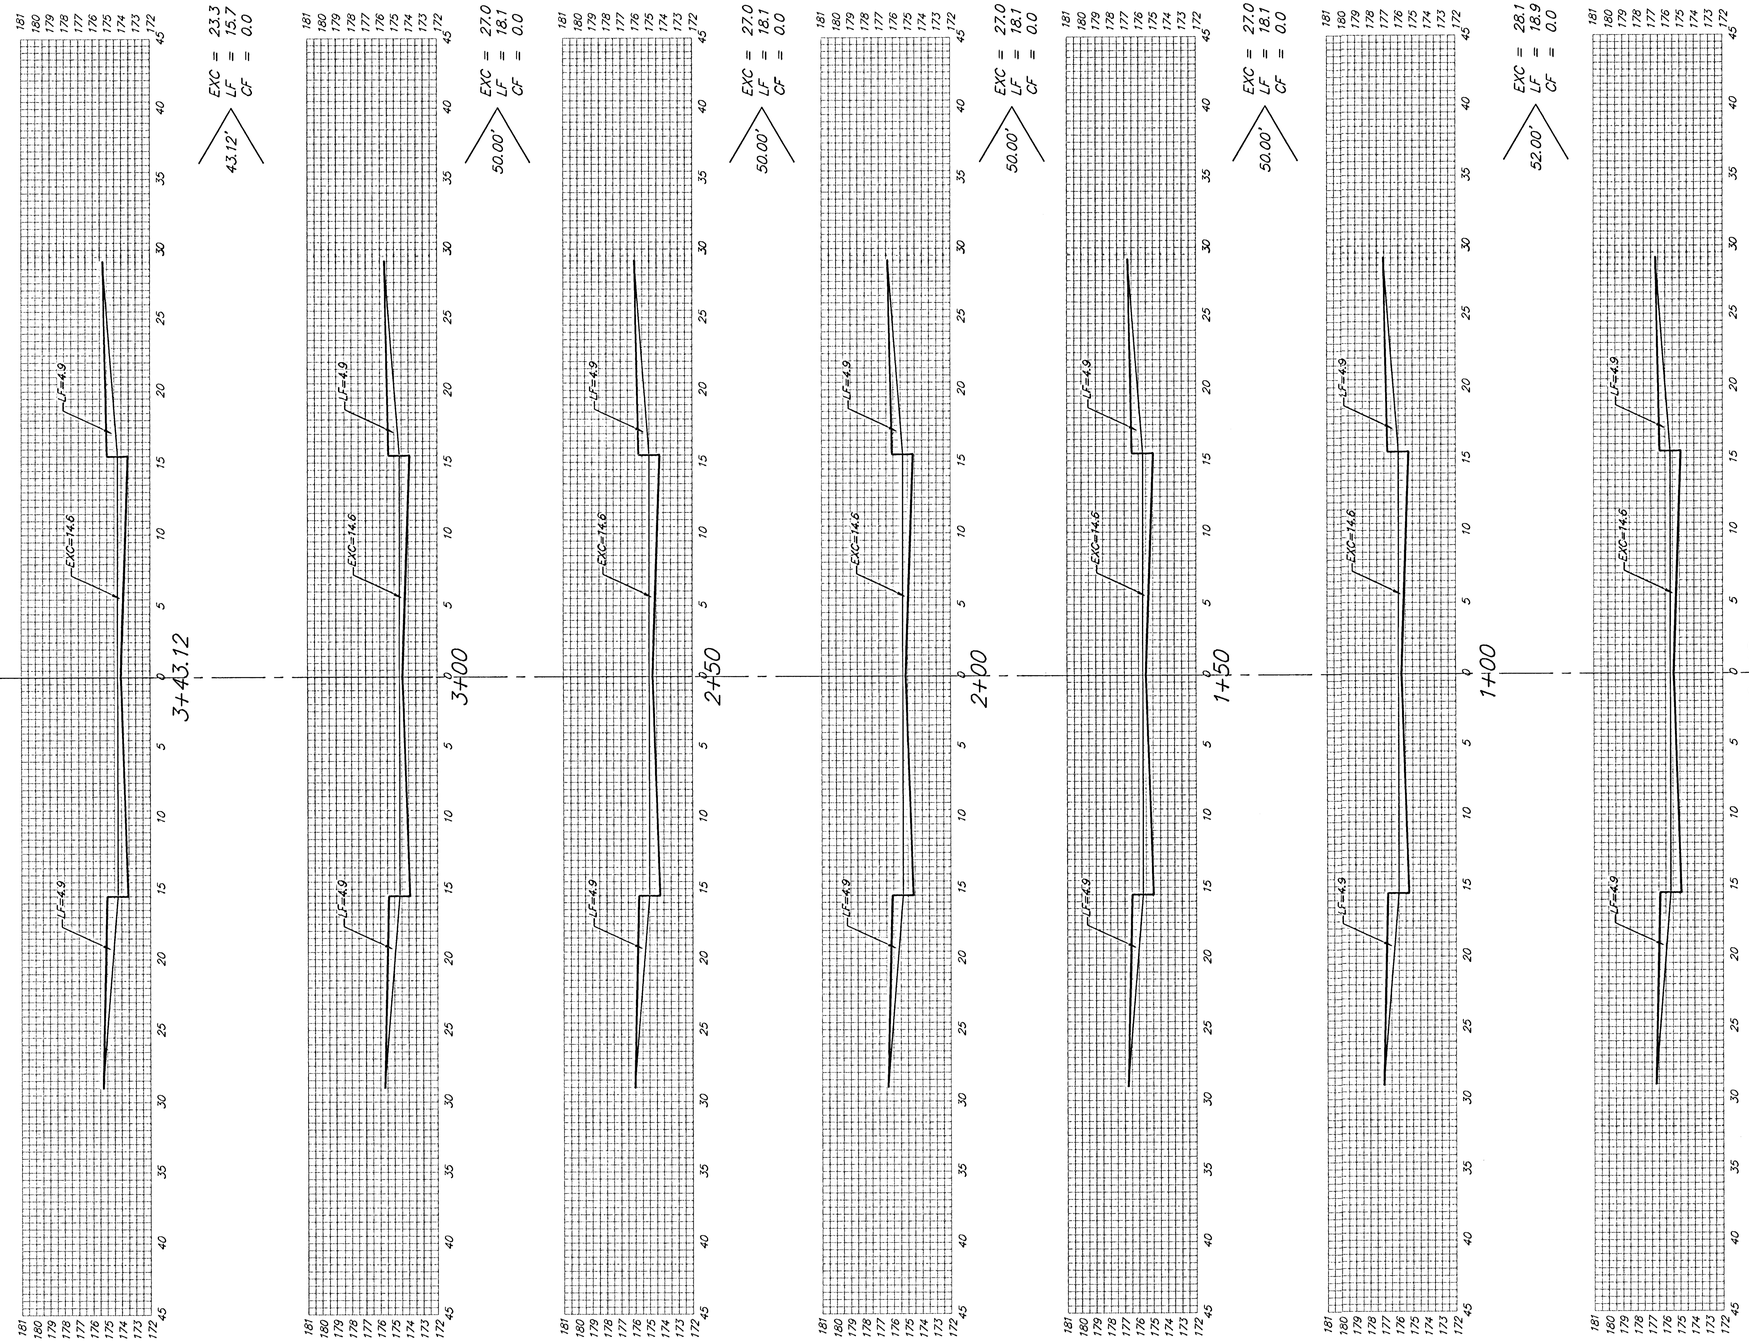

HIGHLAND SPRINGS CT. (Lots: 8-19)

Sheet Totals:

Excavation	=	159.6 C.Y.
Loose Fill	=	107.1 C.Y.
Compacted Fill	=	0.0 C.Y.

BAUGHMAN COMPANY P.A.
ENGINEERING, SURVEYING, & PLANNING
316-262-7271 • 315 ELLIS • WICHITA, KANSAS 67211

PROJECT NUMBER
472-83143

REV.

SHEET 22 OF 32

Highland Springs