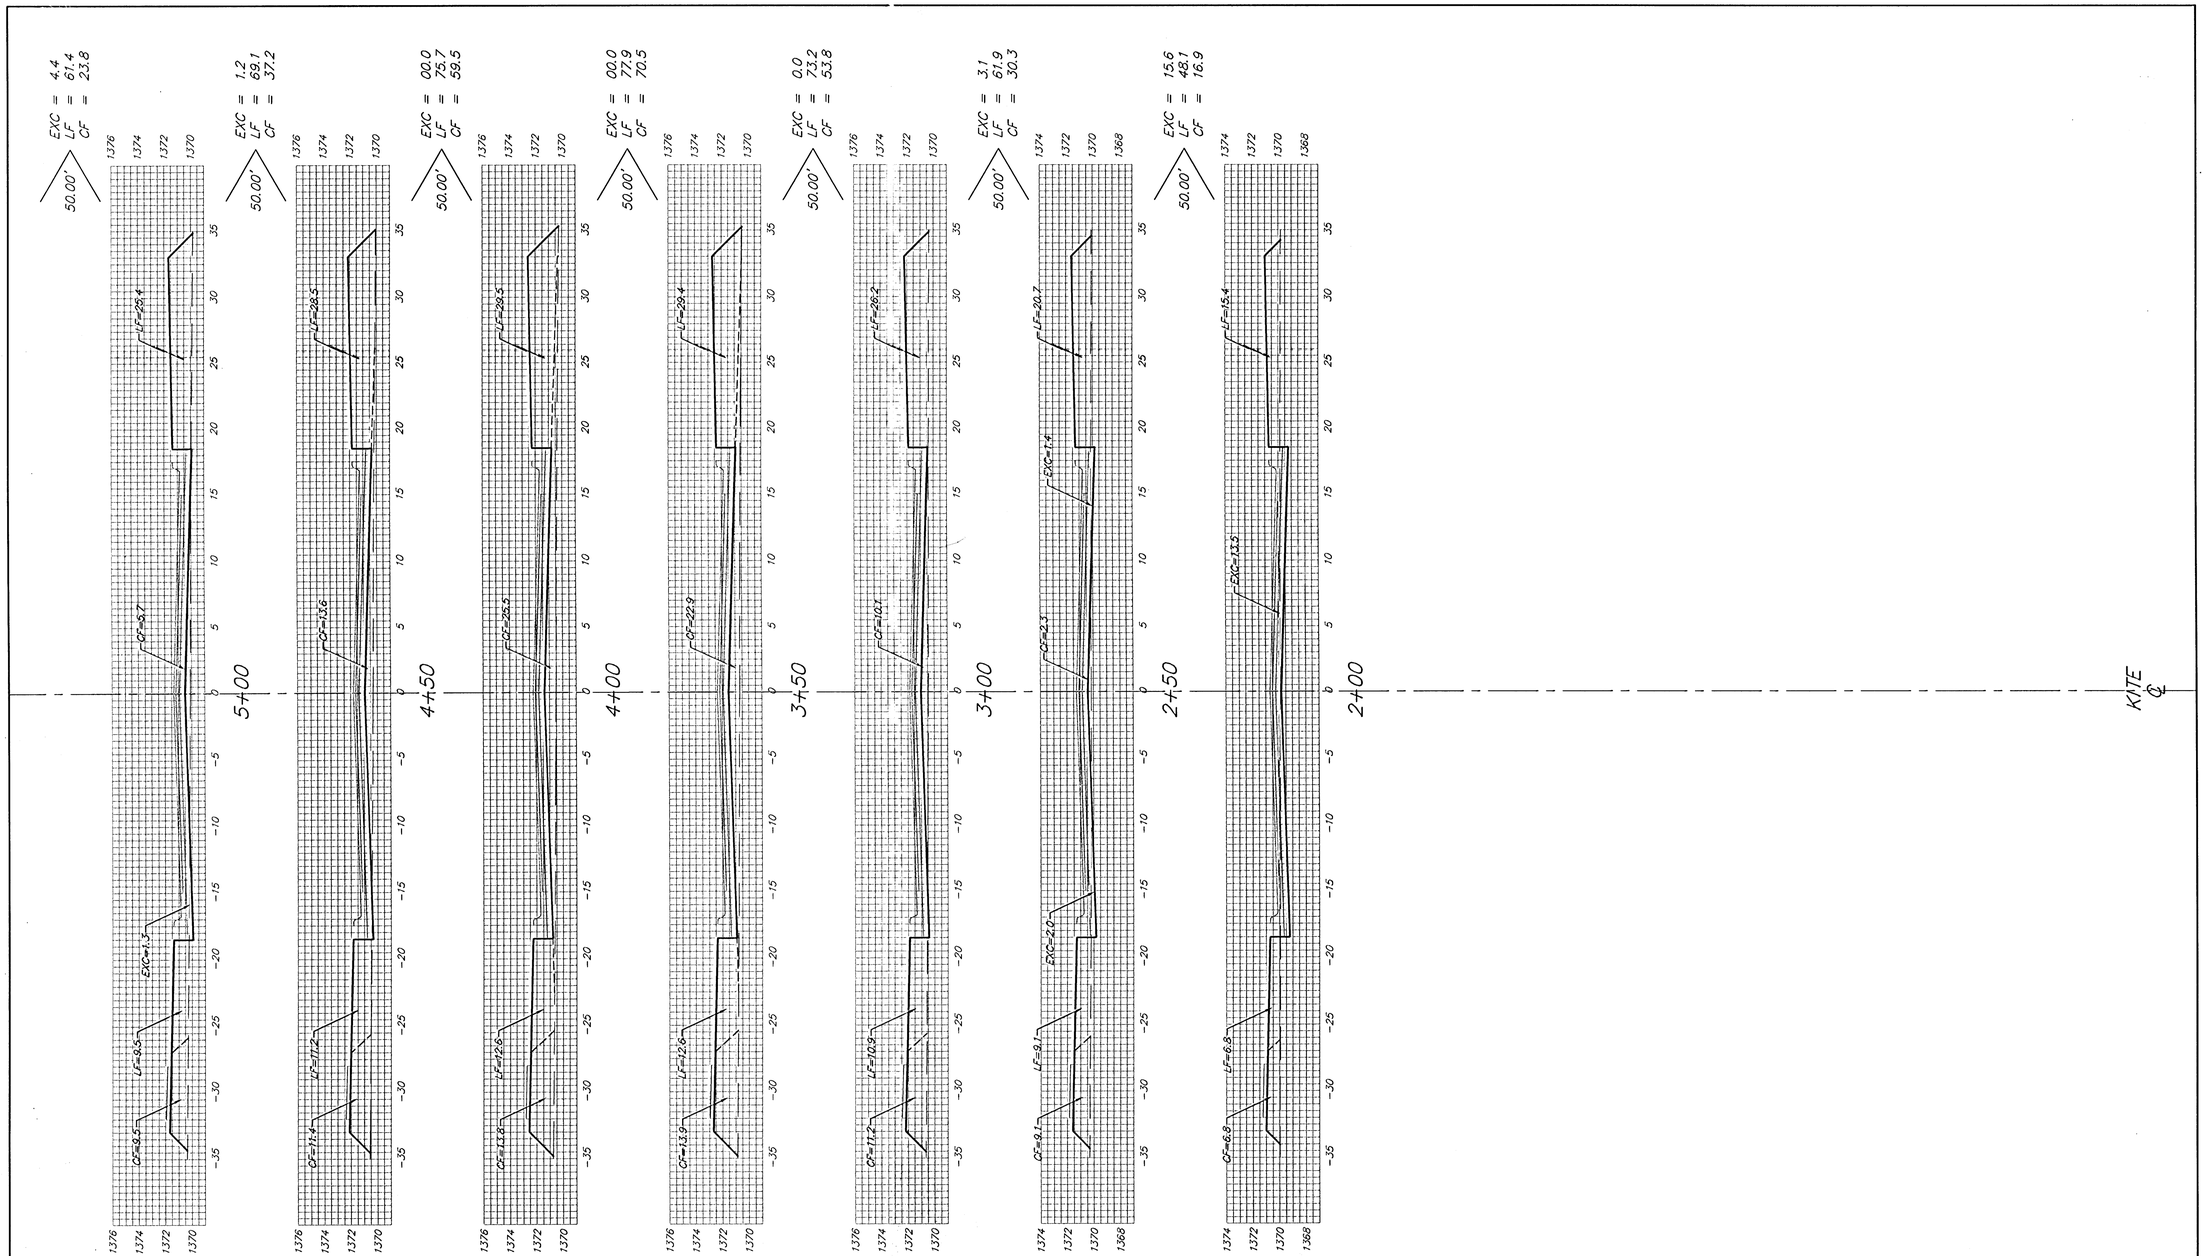

Sheet Totals:

Excavation	=	*24.3 C.Y.*
Loose Fill	=	*467.3 C.Y.*
Compacted Fill	=	*292.0 C.Y.*

Baughman

Baughman Company, P.A. 315 Ellis St. Wichita, KS 67211 P 316.262.7271 F 316.262.0149
ENGINEERING | SURVEYING | PLANNING | LANDSCAPE ARCHITECTURE

PROJECT NUMBER
472.84264

SHEET **32B** OF **44**

FalconFalls2ndPhFIXS1

05-10-E376