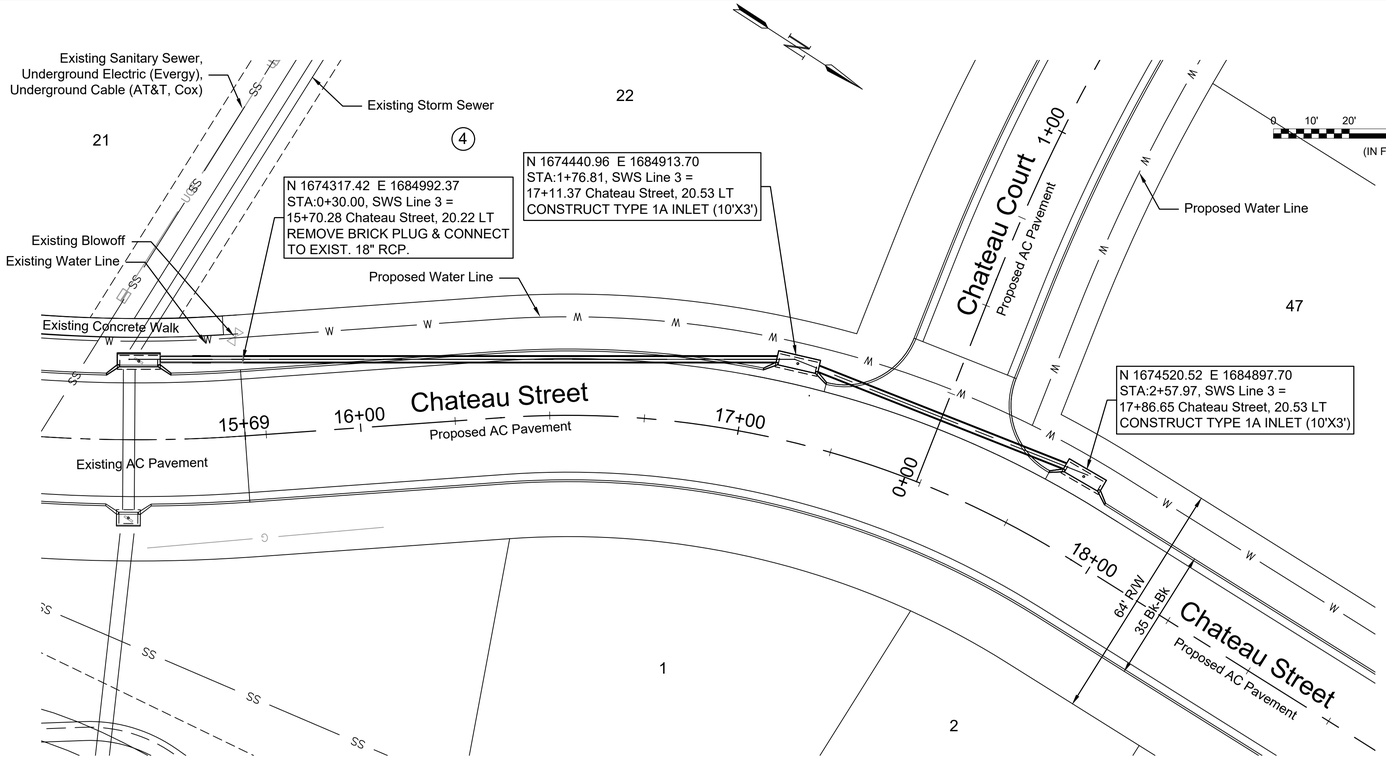

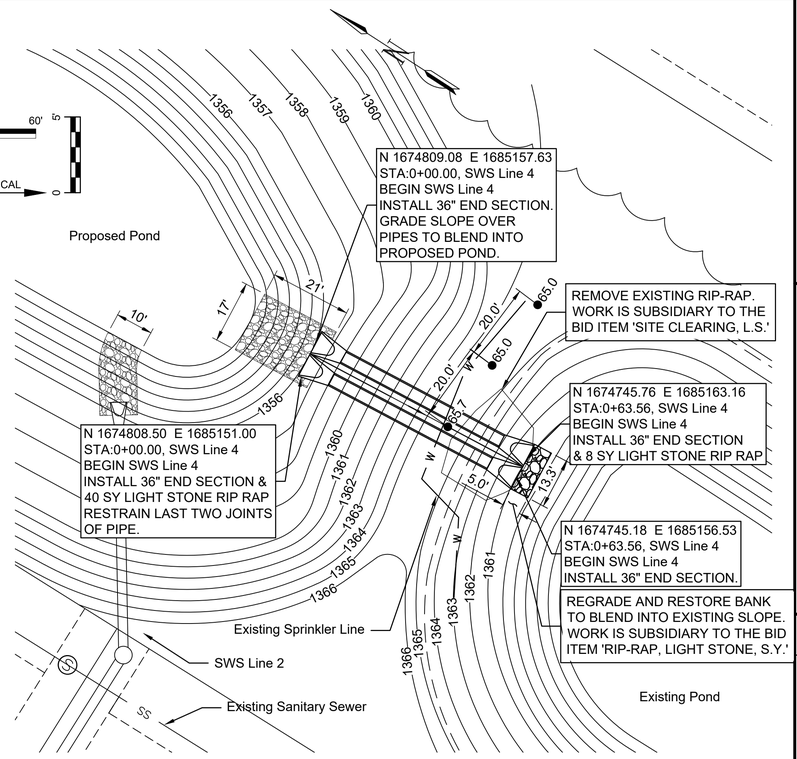

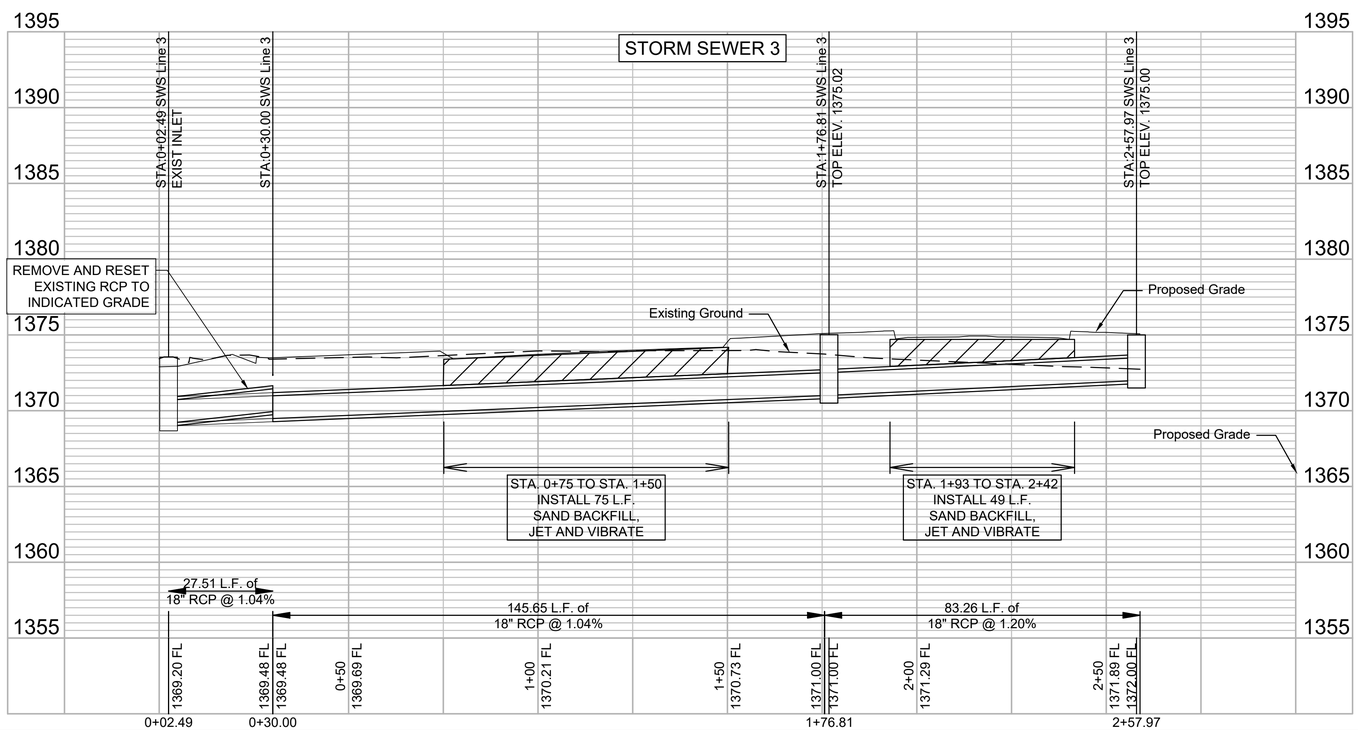

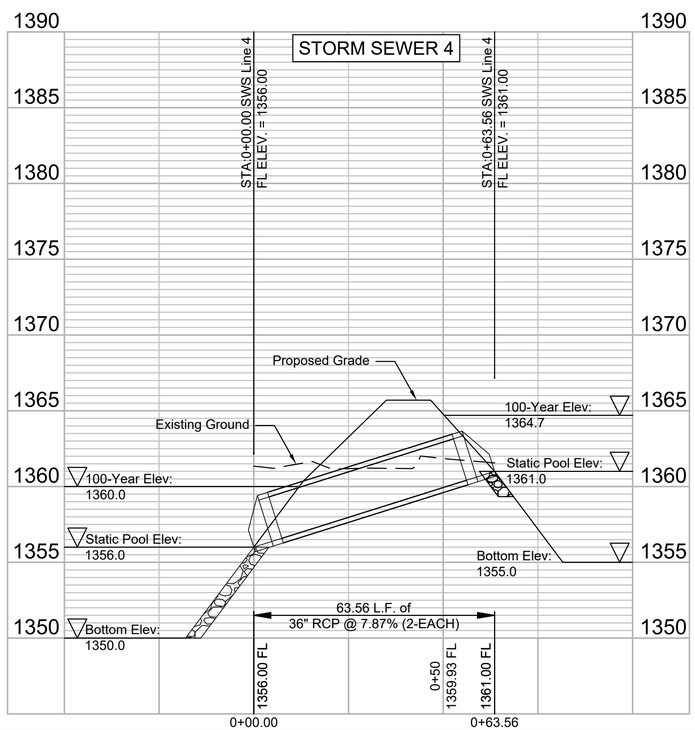

GARVER
© 2021 GARVER, LLC
THIS DOCUMENT, ALONG WITH THE IDEAS AND DESIGNS CONVEYED HEREIN, SHALL BE CONSIDERED INSTRUMENTS OF PROFESSIONAL SERVICE AND ARE PROPERTY OF GARVER, LLC. ANY USE, REPRODUCTION, OR DISTRIBUTION OF THIS DOCUMENT, ALONG WITH THE IDEAS AND DESIGN CONTAINED HEREIN, IS PROHIBITED UNLESS AUTHORIZED IN WRITING BY GARVER, LLC OR EXPLICITLY ALLOWED IN THE GOVERNING PROFESSIONAL SERVICES AGREEMENT FOR THIS WORK.

1995 Midfield Road
Wichita, KS 67209
(316) 264-8008

CALEB JUREY LICENSED 29002 KANSAS PROFESSIONAL ENGINEER

REV.	DATE	DESCRIPTION	BY

CITY OF WICHITA

CITY OF WICHITA
WICHITA, KANSAS

CEDAR CREEK ADD, PHASE 2 - SWS

STORM SEWERS 3 & 4

JOB NO.: 20T41009
DATE: JAN 2022
DESIGNED BY: CDJ
DRAWN BY: MCP

BAR IS ONE INCH ON ORIGINAL DRAWING
0 1"
IF NOT ONE INCH ON THIS SHEET, ADJUST SCALES ACCORDINGLY.

DRAWING NUMBER

SHEET NUMBER 12 OF 30

File: L:\2020\20T41009 - Cedar Creek Phase 2\Drawings\C3D\Storm Sewers\STORM SEWER 3.dwg Last Save: 1/4/2022 11:10 AM Last saved by: CDJurey
Last plotted by: Jurey, Caleb D Plot Style: ---- Plot Scale: 1:2.5849 Plot Date: 1/4/2022 1:45 PM Plotter used: None