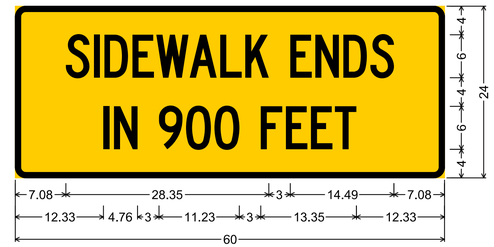

Custom;
1.50" Radius, 0.75" Border, Black on Yellow;
"SIDEWALK ENDS", C 50% spacing;
"IN 900 FEET", C 50% spacing;
Table of distances between letter and object lefts

7.08	S 3.91	I 1.48	D 3.91	E 3.34	W 4.67	A 4.26	L 3.50	K 6.28	E 3.51	N 3.91	D 3.79	S 3.28	7.08	

12.33	I 1.47	N 6.29	9 3.78	0 3.98	0 6.47	F 3.50	E 3.51	E 3.34	T 3.00	12.33	

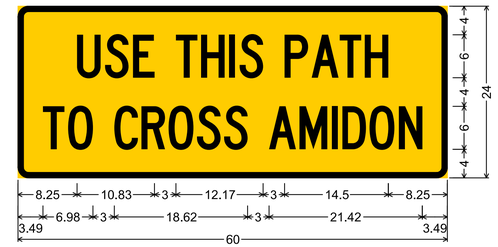

Custom;
1.50" Radius, 0.75" Border, Black on Yellow;
"USE THIS PATH", C 50% spacing;
"TO CROSS AMIDON", C 50% spacing;
Table of distances between letter and object lefts

8.25	U 3.91	S 3.92	E 6.00	T 3.50	H 3.92	I 1.47	S 6.28	P 3.79	A 3.92	T 3.51	H 3.28	8.25		

3.49	T 3.51	O 6.47	C 3.78	R 3.79	O 3.98	S 3.78	S	

6.29	A 4.25	M 4.52	I 1.48	D 3.79	O 4.10	N 3.28	3.49

TranSystems
245 NORTH WACO
SUITE 222
WICHITA, KANSAS 67202
PHONE: 316-303-3000
FAX: 316-462-5629

CONSULTANTS:

AMIDON AVENUE BRIDGE
at ARKANSAS RIVER

WICHITA, KANSAS

CITY OF WICHITA

REVISIONS:

MARK	DATE	DESCRIPTION

PROJ NO: E1010-40250621
SCALE: 1"=1'
DATE: 7/13/2022
DESIGNED BY: CKC
DRAWN BY: CKC
CHECKED BY: MDB

SHEET TITLE:

SIDEWALK SIGN DETAILS

SHEET NO.
91
SHEET 91 OF 128

dgnsrgmp
7/13/2022 - 10:58:10 AM c:\transystems\pw_local\transycorp-pw1\danavarro\d108317\C-DET-SIGN.DGN

IF THIS DRAWING IS LESS THAN 22" X 36" IT IS A REDUCED SIZE DRAWING