SANITARY SEWER RISER TABLE							FOR INFORMATION ONLY	
		LOCATION					APPROXIMATE LENGTH	
NUMBER	TYPE	LOT NO.	BLOCK NO.	LINE NO.	STATION	DIRECTION	VERTICAL (FT)	HORIZONTAL (FT)
18	4" TEE	3	B	4	10+22	RT	16	5
19	4" TEE	11	B	4	10+48	LT	15	23
20	4" TEE	4	B	4	11+02	RT	14	4
21	4" TEE	10	B	4	11+69	LT	12	23
22	4" TEE	5	B	4	11+88	RT	12	4
23	4" TEE	9	B	4	12+61	LT	11	23
24	4" TEE	6	B	4	12+72	RT	11	4
25	4" TEE	8	B	4	13+51	LT	9	23
26	4" TEE	7	B	4	13+61	LT	9	4

LEGEND

(5500) - SEE SHEET NO. CU101 FOR SANITARY SEWER COORDINATES (TYP.)

(1) = DENOTES SEWER SERVICE. SEE THIS SHEET FOR SEWER SERVICE SCHEDULE AND SHEET NO. CU503 FOR DETAILS.

PLAN: LAT. & LONG. 0 20' 40' 80'

PROFILE: HORIZ. SAME AS ABOVE

VERT:

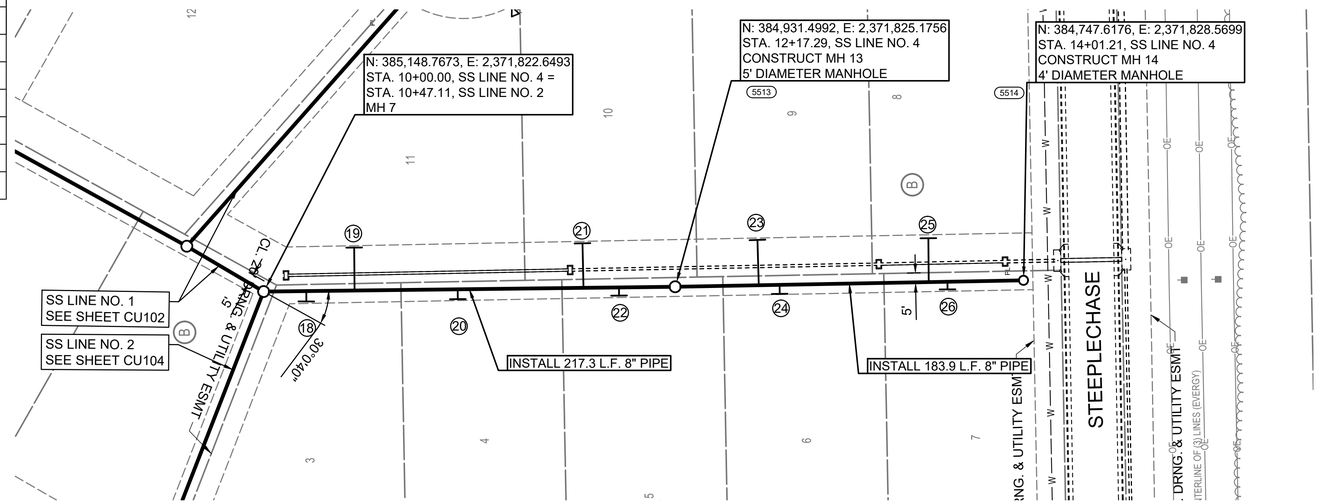

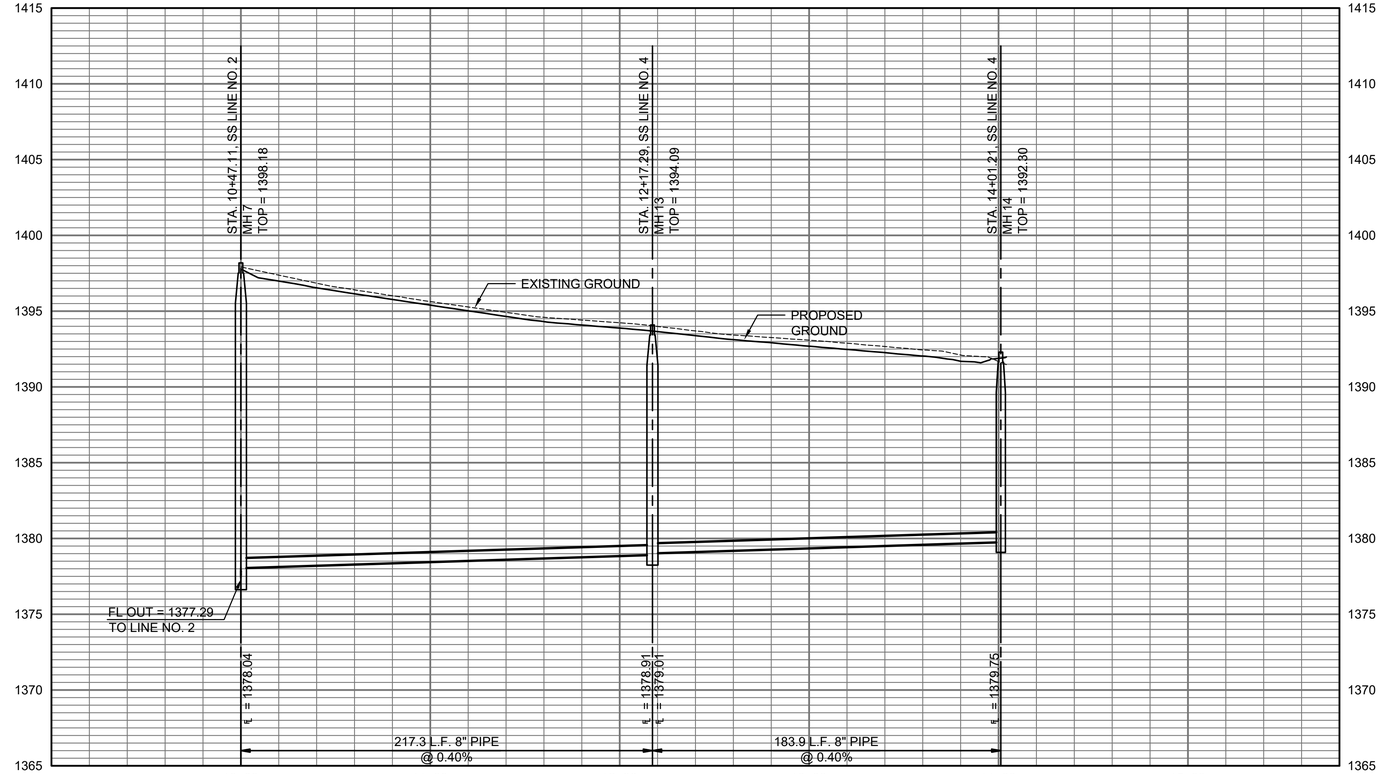

PEC
PROFESSIONAL ENGINEERING CONSULTANTS
303 SOUTH TOPEKA
WICHITA, KS 67202
316-262-2691 www.pec1.com

CITY OF WICHITA

TREVOR KAUFMAN LICENSED 26008 09/09/2022 KANSAS PROFESSIONAL ENGINEER

SANITARY SEWER IMPROVEMENTS TO SERVE THE VILLAS AT OAK CREEK 3RD ADDITION

GARY JANZEN, P.E. - CITY ENGINEER
CITY OF WICHITA ENGINEERING PROJECT NO.
468-2022-021574

JOB NO.	210524-002-0042
DATE	AUGUST 2022
PM	TBK
DESIGNED BY	SNW
DRAWN BY	DMS
CHECKED BY	TBK

SANITARY SEWER LINE NO. 4

CU106
9 OF 20

SAVED 9/9/2022 3:34:20 PM BY KURTIS.DEKAT
PLOTTED 9/9/2022 3:41:00 PM BY KURTIS DEKAT
U:\WICHITA-CIVIL\2021\210524\002\PEC\DRAWINGS\210524-002-CU106.DWG