37+50.00

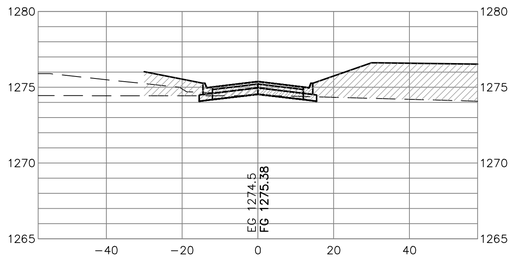

39+50.00

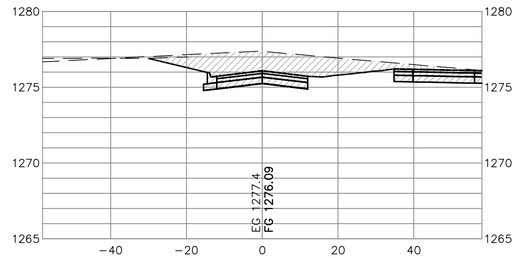

37+00.00

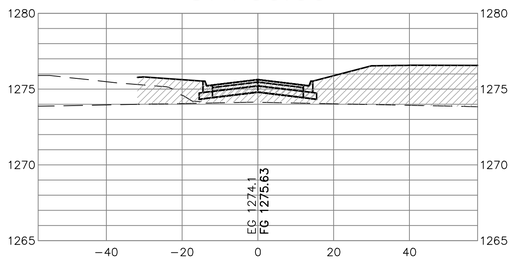

39+00.00

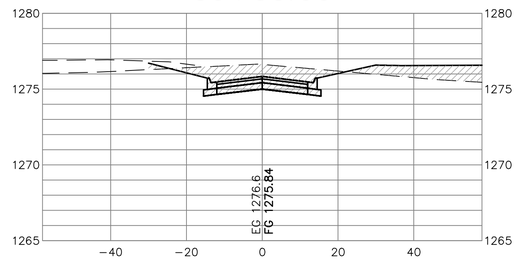

41+00.00

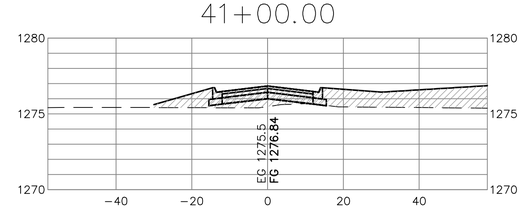

36+59.74

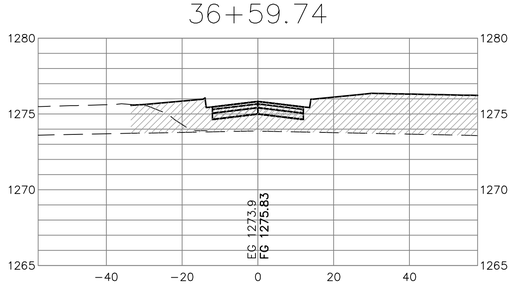

38+50.00

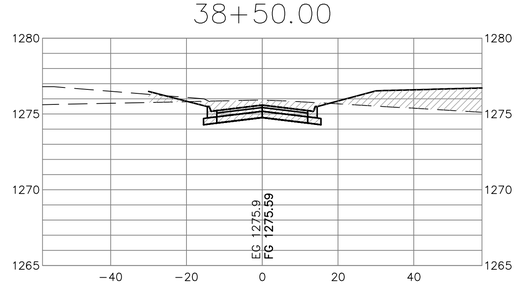

40+50.00

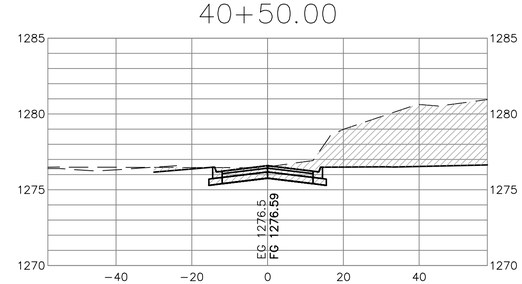

38+00.00

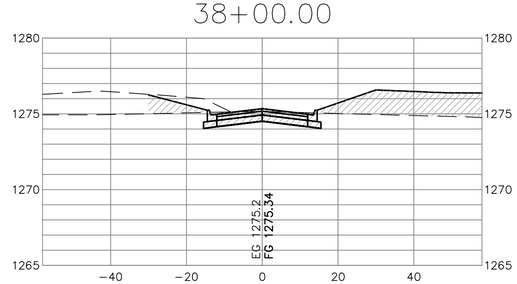

40+00.00

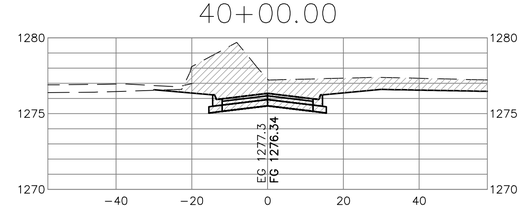

REV	DATE	DESCRIPTION	DSN	DWN	CHK
2	06/07/23	ADDENDUM UPDATE	LDO	CS	
1	05/16/23	ADDENDUM NO. 1	LDO	JML	
0	03/21/23	INITIAL ISSUE	SRB	CC	

LEON D. OSBOURN
9772
6-7-23
KANSAS PROFESSIONAL ENGINEER

LEON D. OSBOURN
ENGINEER
KS # 9772

200 N. EMPORIA, SUITE 100
WICHITA, KANSAS 67202
PH. (316) 440-4304
wh@kveng.com | www.kveng.com

KAW VALLEY ENGINEERING

KAW VALLEY ENGINEERING, INC. IS AUTHORIZED TO OFFER ENGINEERING SERVICES BY KANSAS STATE CERTIFICATE OF AUTHORIZATION # E-1113. EXPIRES 12/31/24

SYCAMORE POND ADDITION

W 50TH STREET S & SYCAMORE AVE
WICHITA, KANSAS

PHASE 3 - PAVEMENT IMPROVEMENTS
SYCAMORE AVENUE - CROSS SECTIONS

PROJ. NO.	G22_2295
DESIGNER	SRB
DRAWN BY	CC
CFN	2295CORRIDOR
SHEET	14
REV	2

THIS DRAWING SHALL NOT BE UTILIZED BY ANY PERSON, FIRM, OR CORPORATION IN WHOLE OR IN PART WITHOUT THE SPECIFIC PERMISSION OF KAW VALLEY ENGINEERING, INC.