STATE	PROJECT NO.	YEAR	SHEET NO.	TOTAL SHEETS
KANSAS	87 U 2386-01	2023	17	18

PERFORATED SQUARE STEEL TUBE (P.S.S.T.) POST SETUP

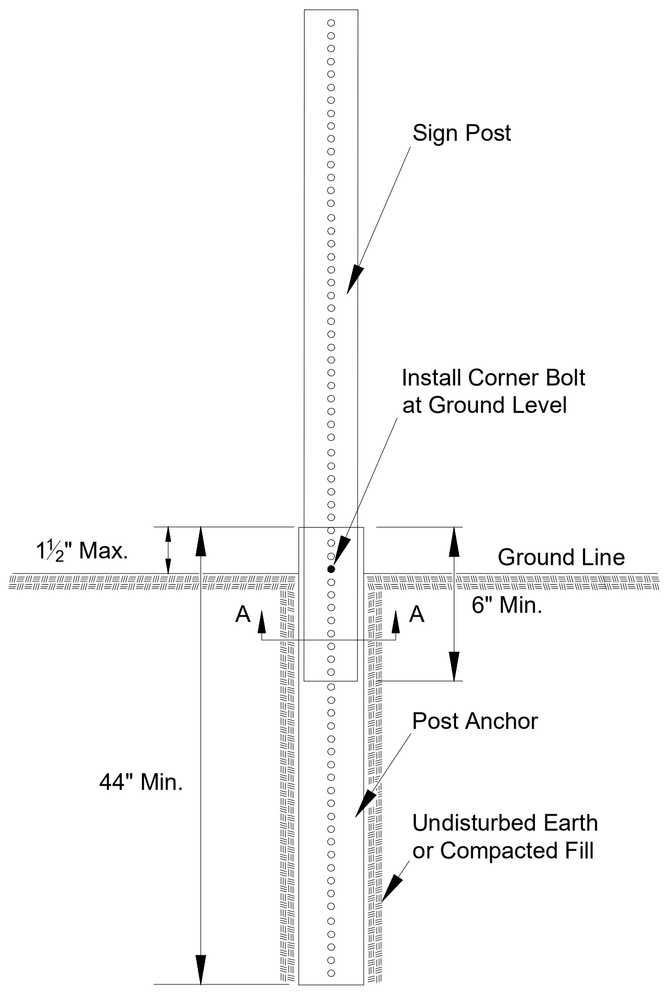

P.S.S.T. Detail

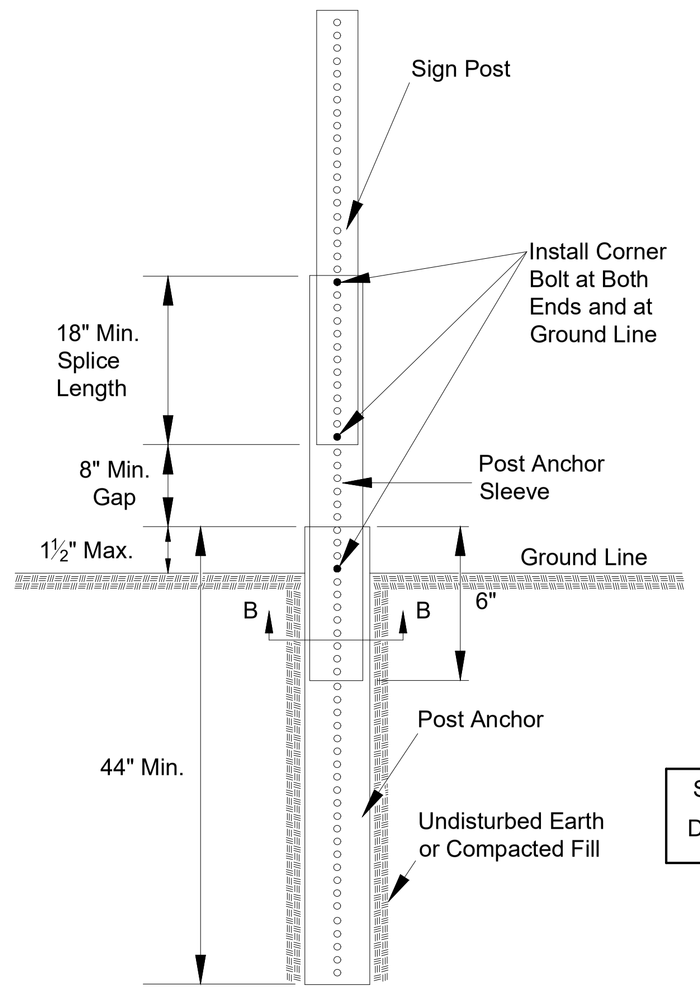

Telescoping P.S.S.T. Detail

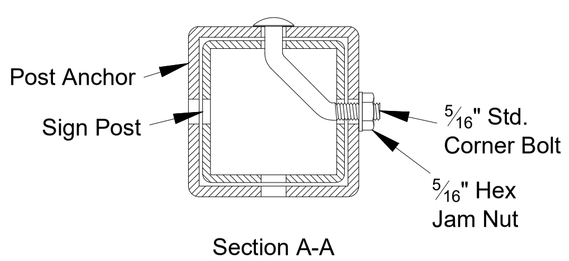

Section A-A

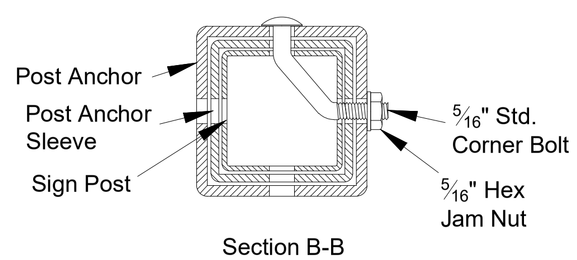

Section B-B

Details for 2", 2 ¼", or 2 ½" sign posts

Place bolts in the same corner along each sign post.

WOOD POST SETUP

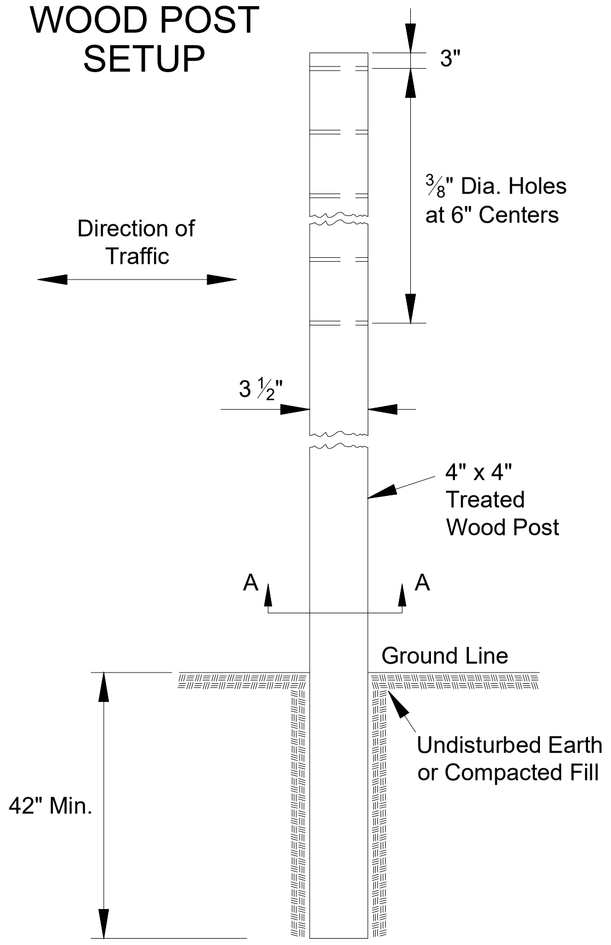

Side Elevation

4" x 4" Wood Post in Soil

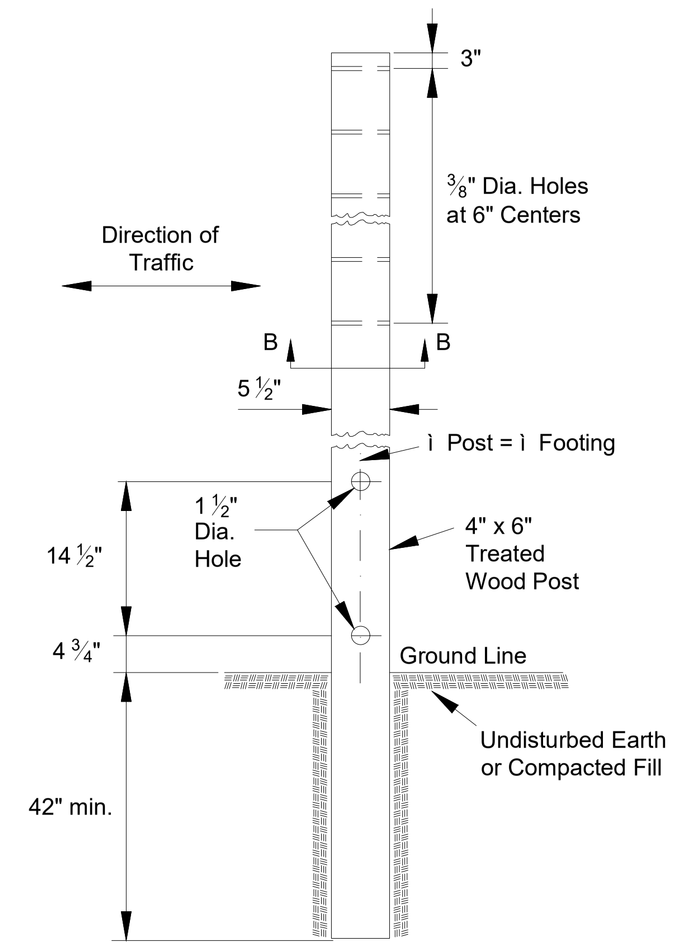

Side Elevation

4" x 6" Wood Post in Soil

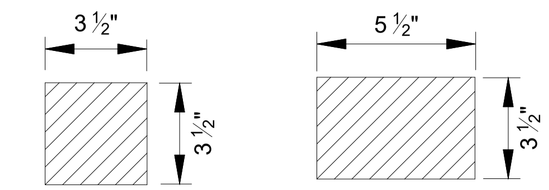

Section A-A

Section B-B

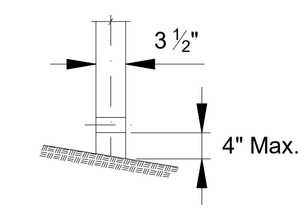

Front Elevation

See TE710 for Additional Details and Requirements

3 LB/F U-CHANNEL SETUP

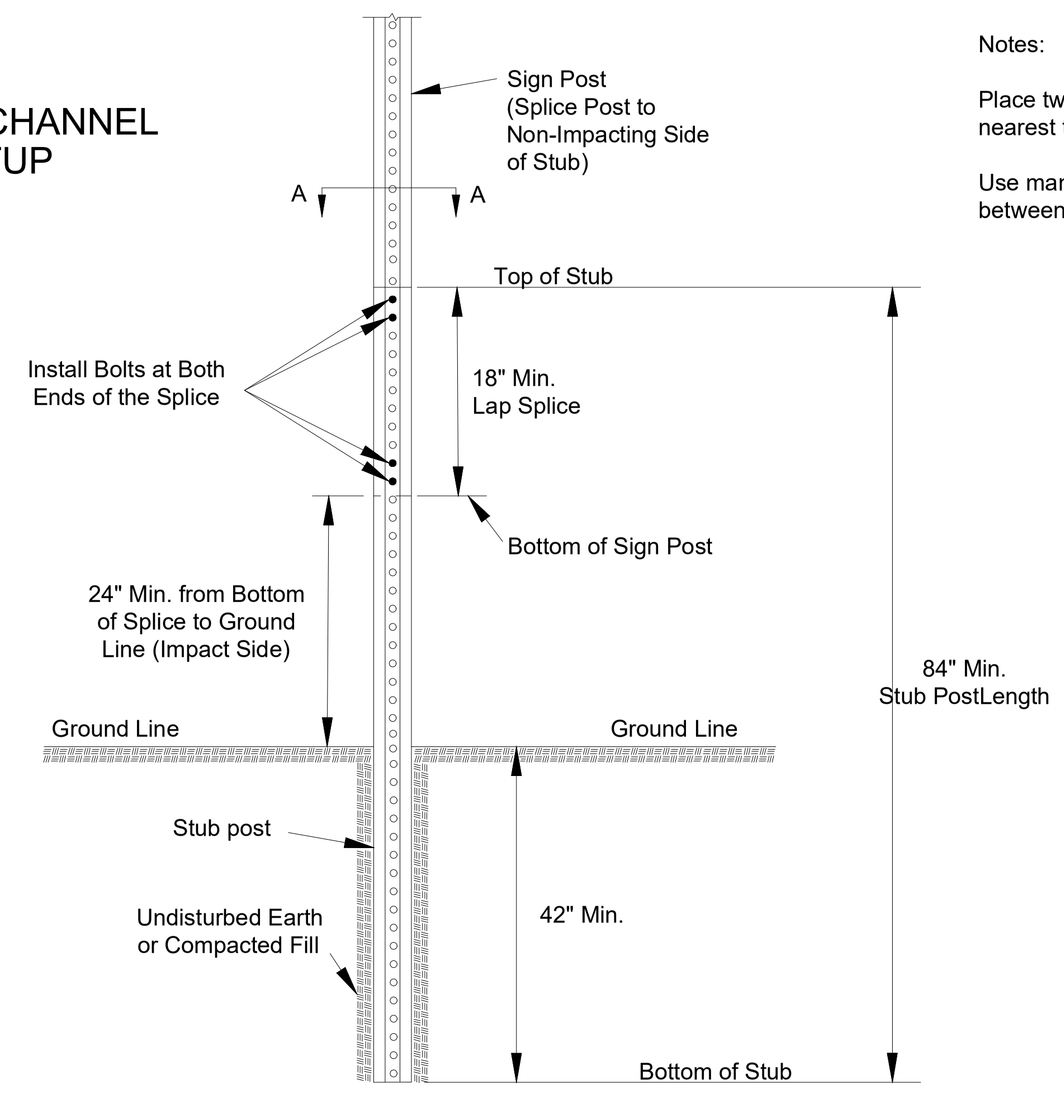

Notes:

Place two bolts at both ends of the splice through the holes nearest the ends of the splice.

Use manufacturer recommended spacers over the bolts between the spliced pieces of U-Channel.

Section A-A

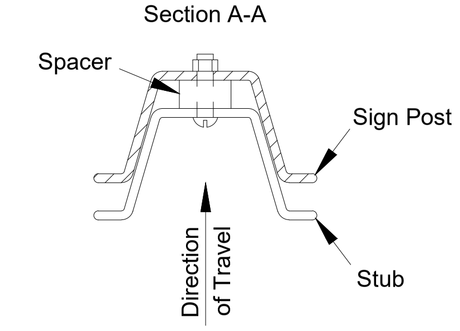

NO.	DATE	REVISIONS	BY	APP'D

KANSAS DEPARTMENT OF TRANSPORTATION

TRAFFIC CONTROL SIGN POSTS

TE712

FHWA APPROVAL			06-01-15	APP'D.			Kristina Ericksen
DESIGNED	B.A.H.	DETAILED	R.W.B.	QUANTITIES		TRACED	
DESIGN CK.		DETAIL CK.		QUAN.CK.		TRACE CK.	

KDOT Graphics Certified 07-18-2022 Sh. No. 17

KDOT Graphics Certified

Drawn By : $$USERNAME$$ Plotted : $$$$$SYTIME$$$$$$
File : $$DGNSPEC$$