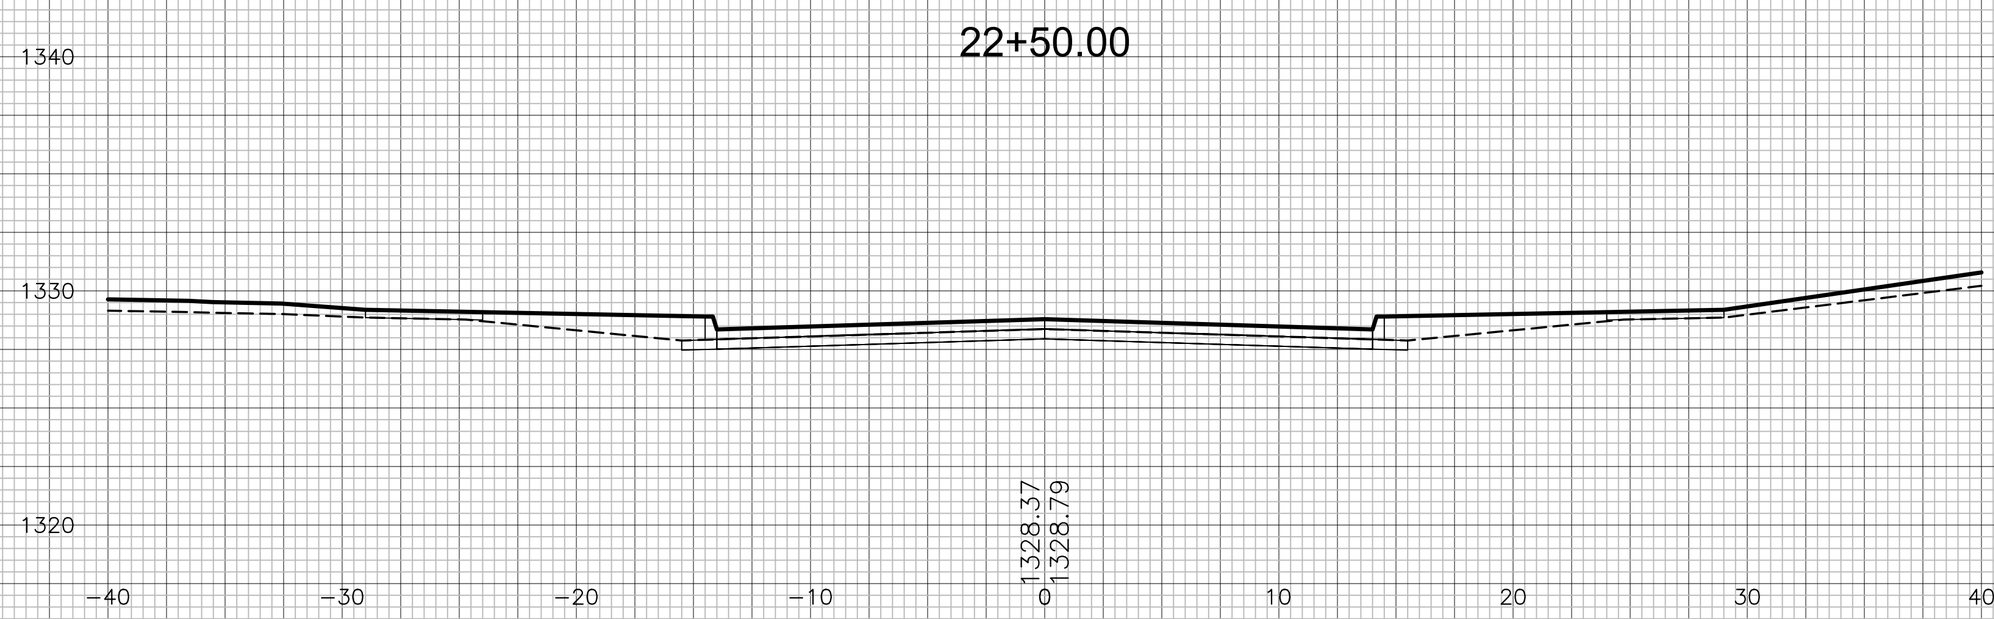

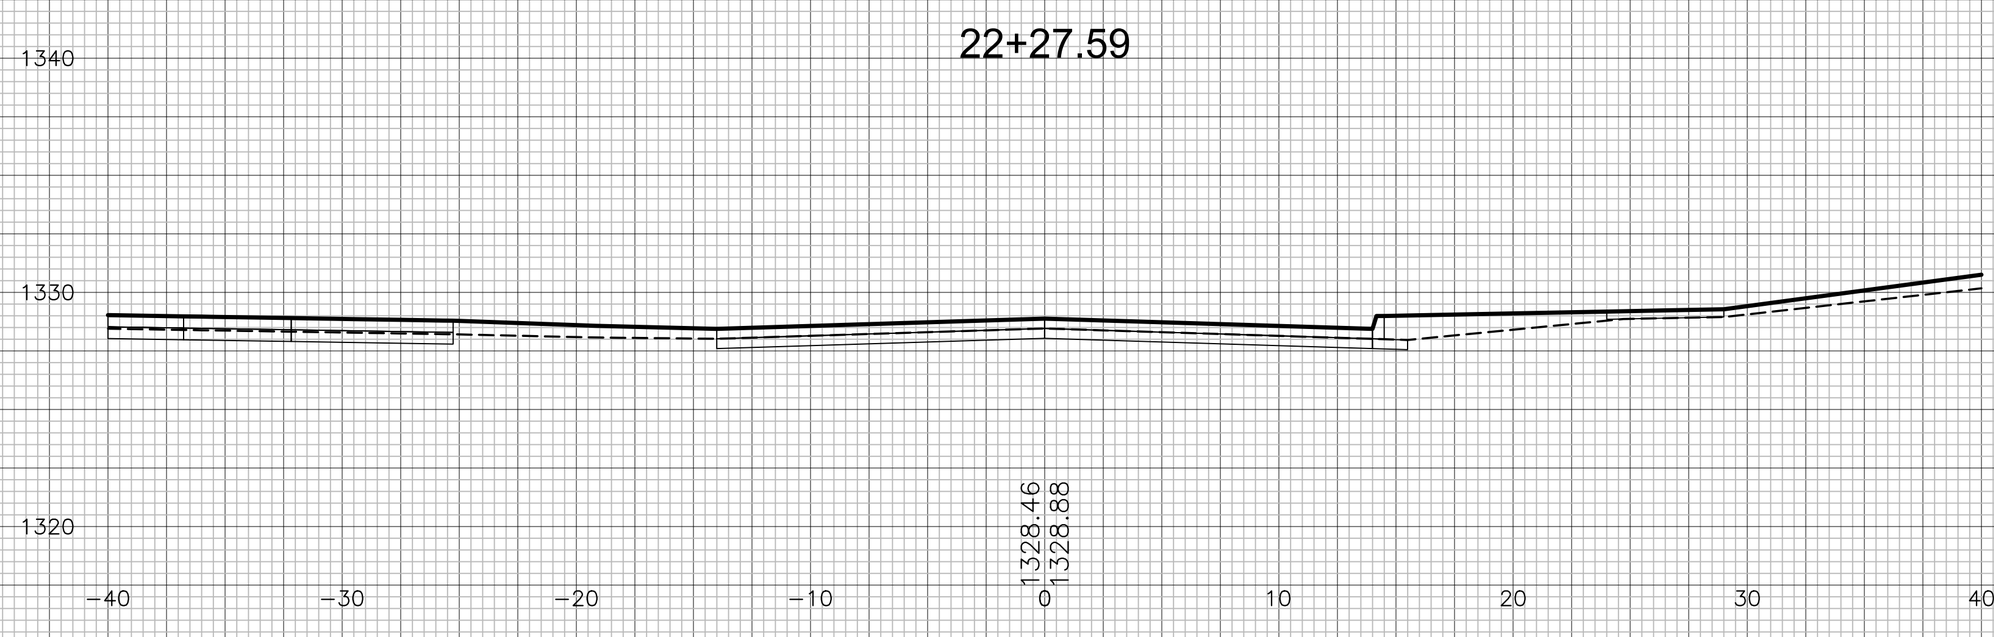

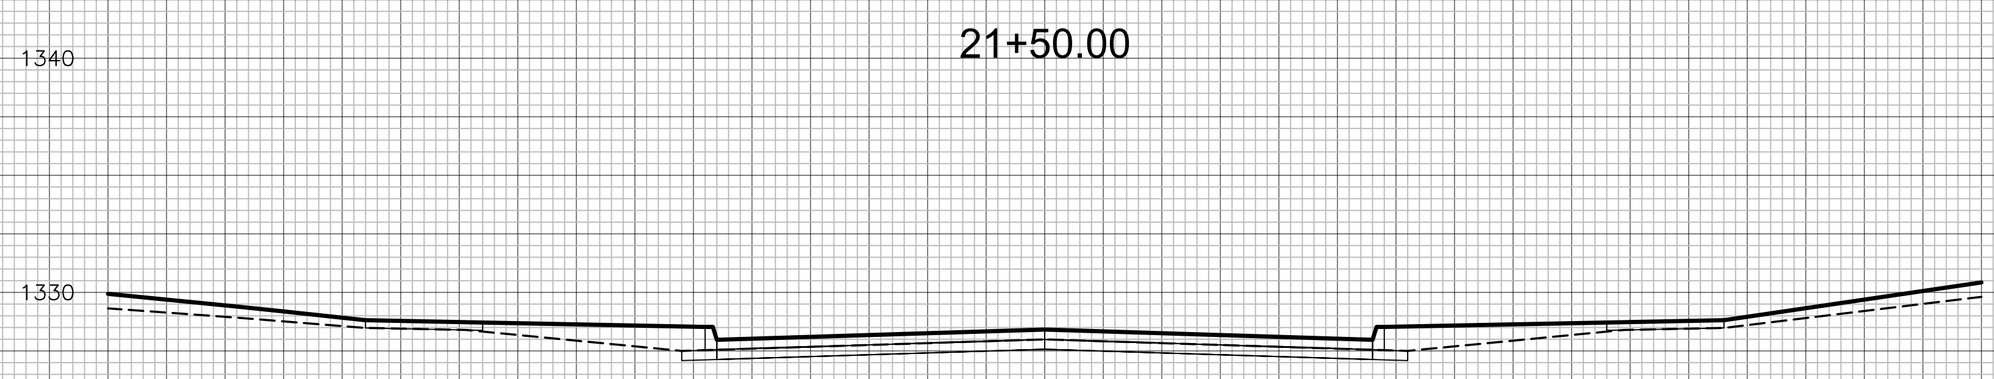

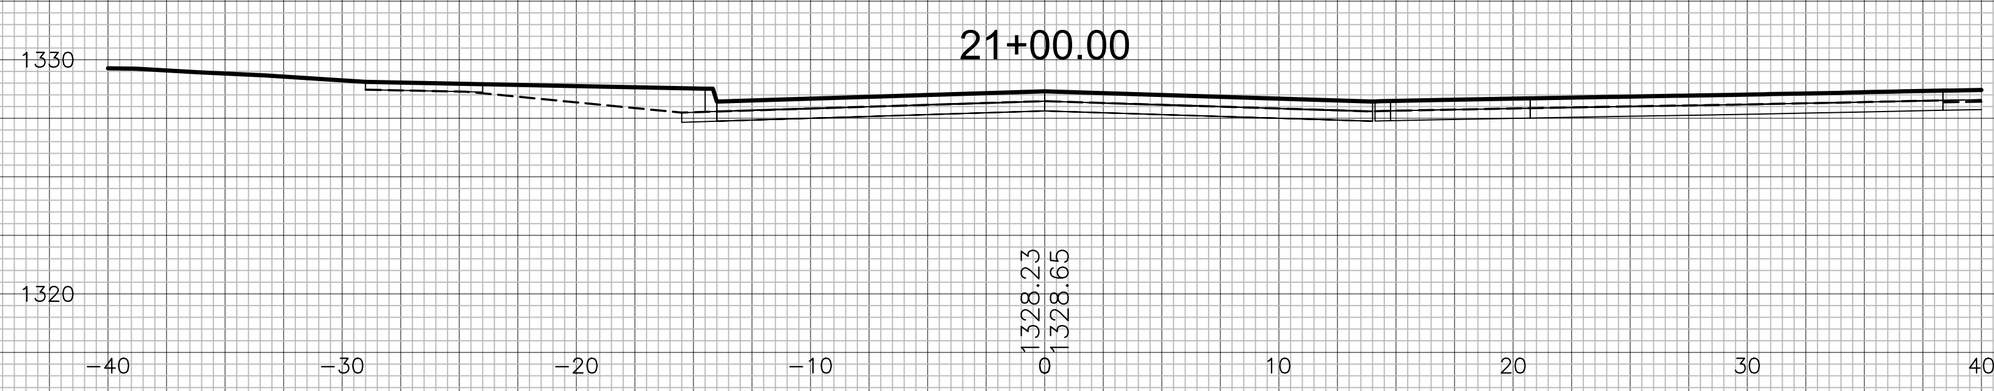

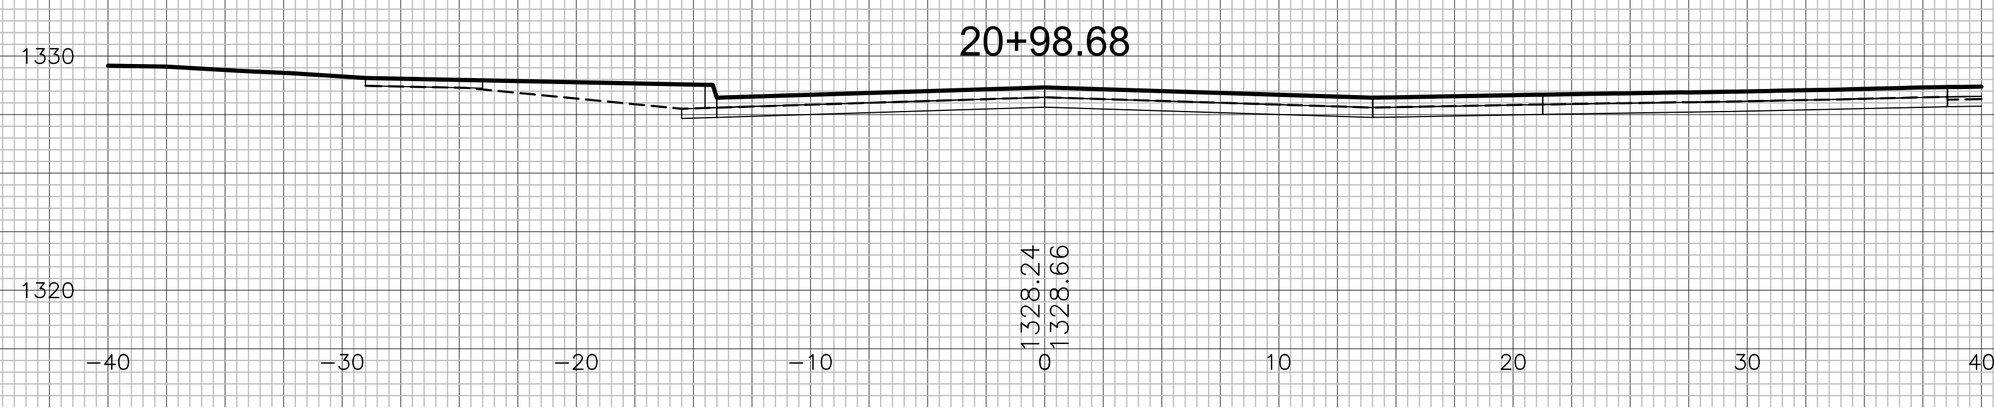

SHEARWATER ST. (LOOP)

COURTYARDS AT THE MOORINGS
SHEARWATER ST. (CONT)
CROSS SECTIONS

21427-05-5800