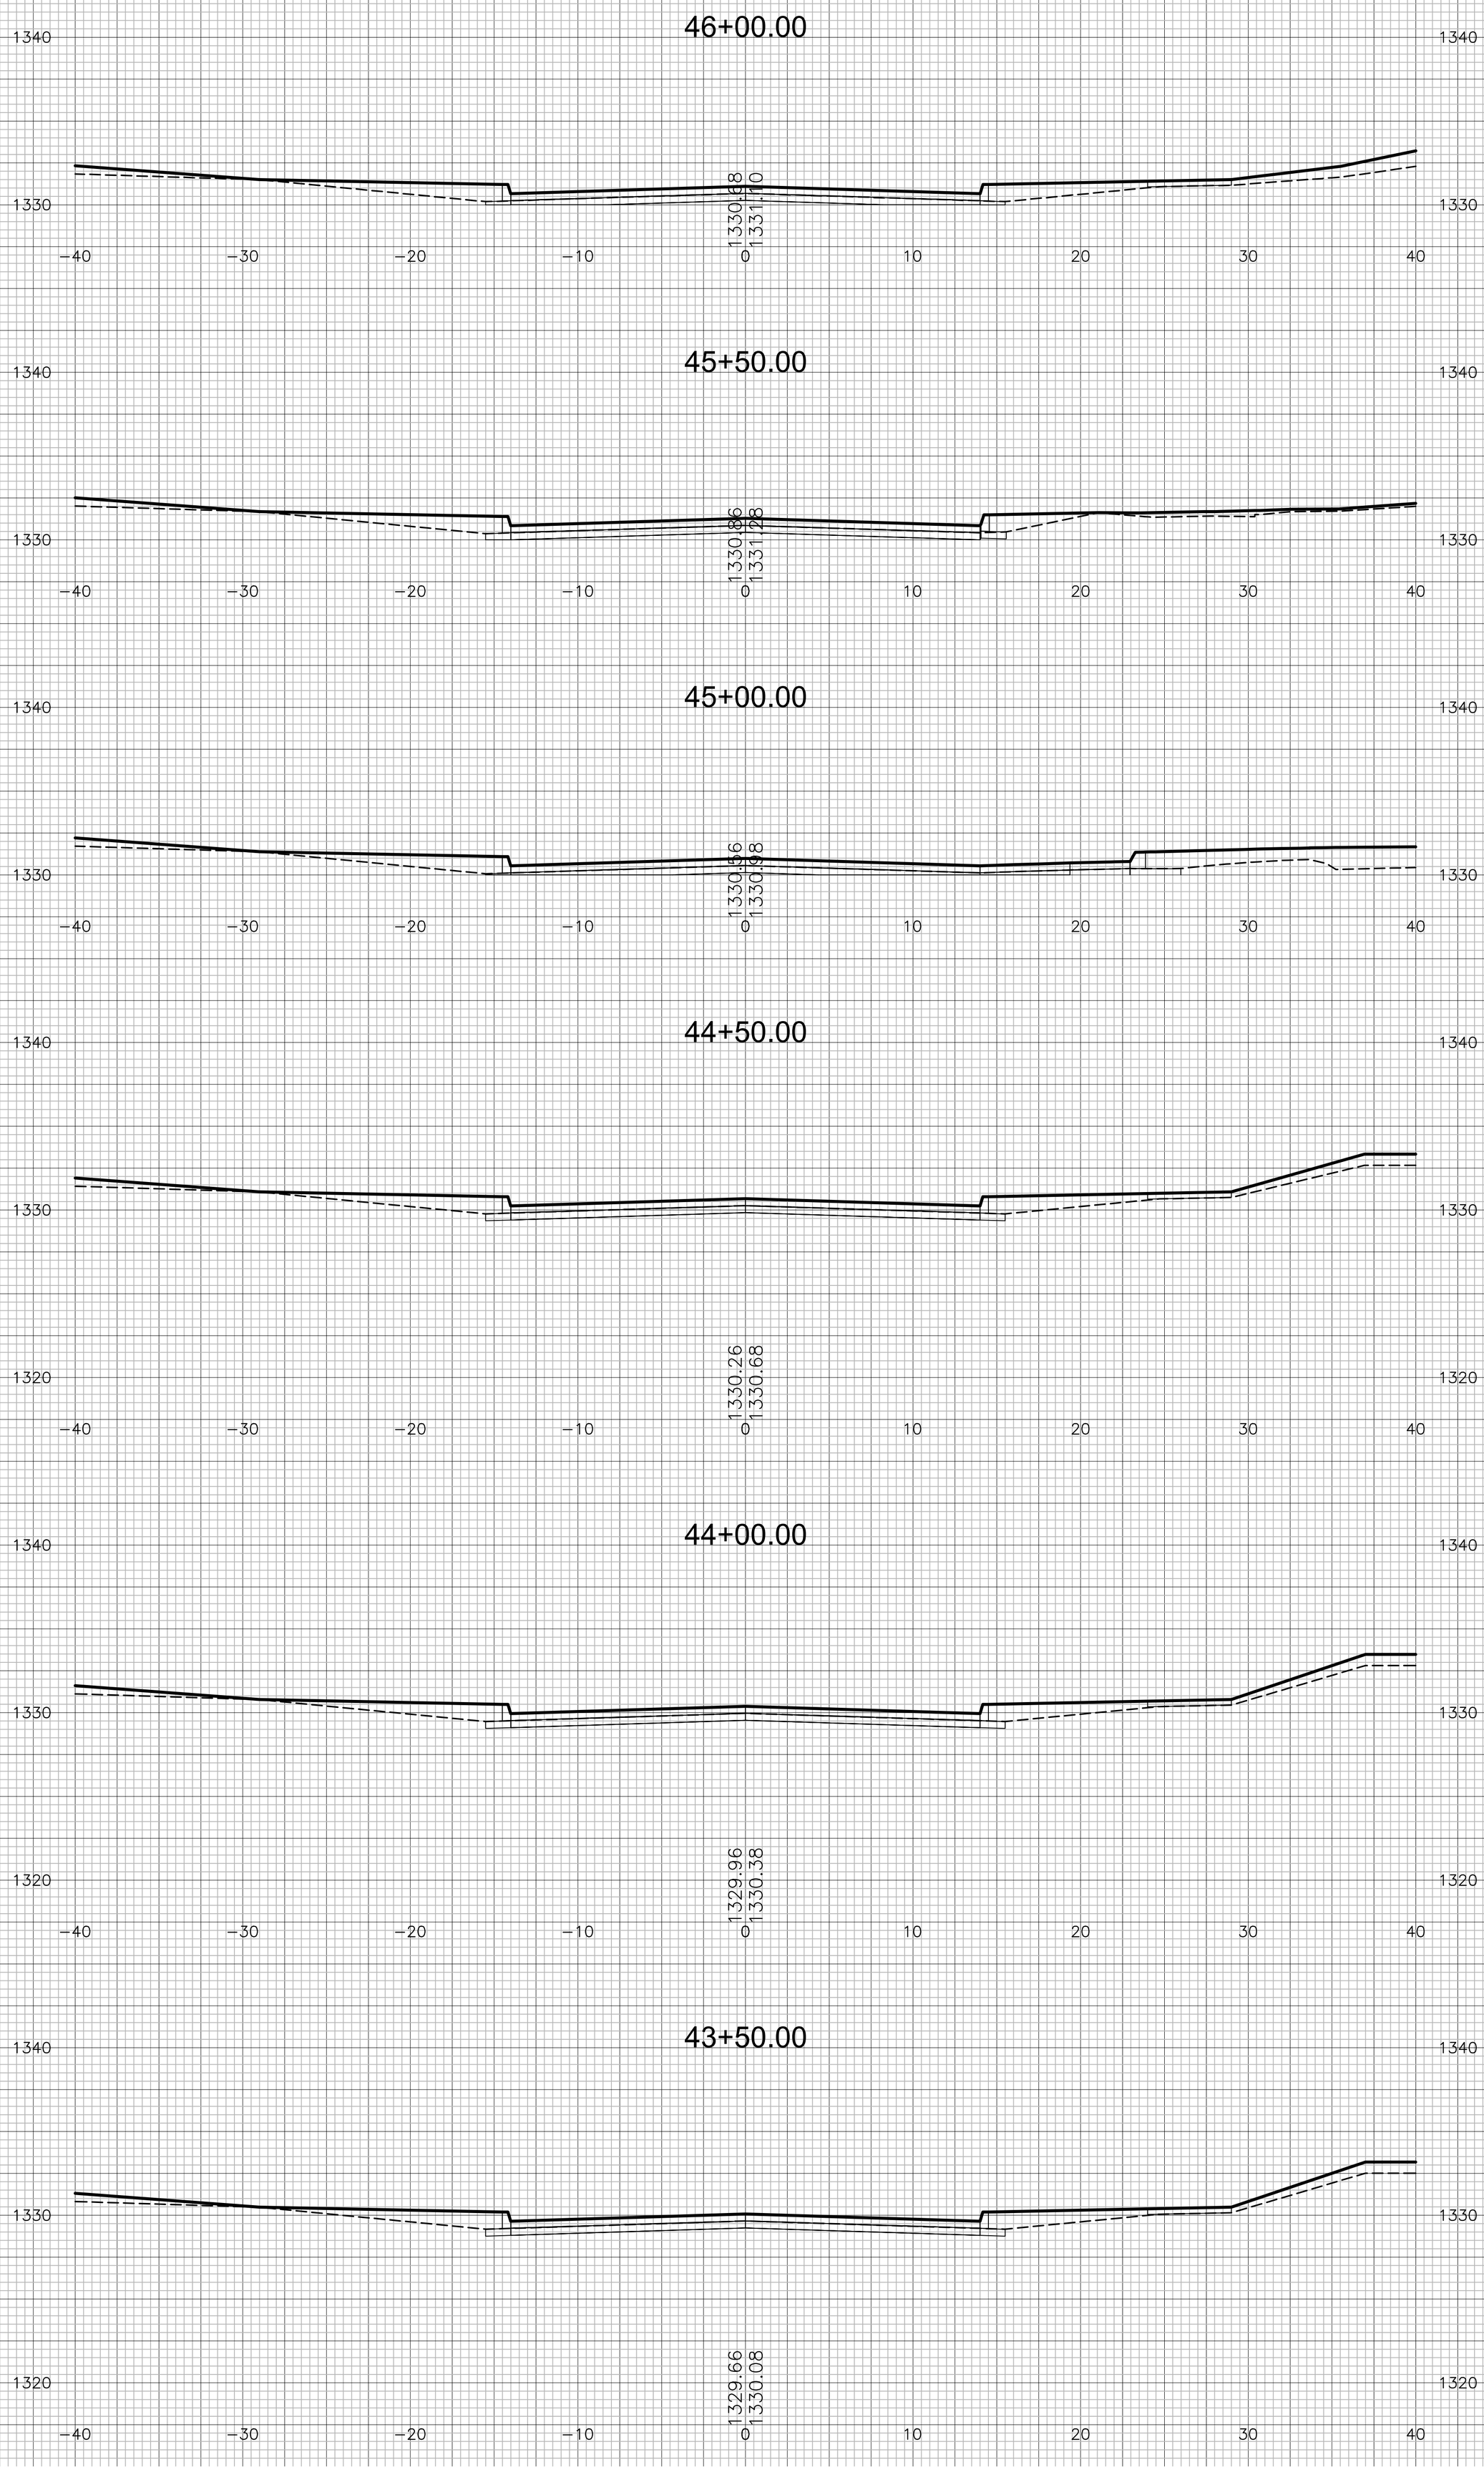

DRIFTWOOD ST.

COURTYARDS AT THE MOORINGS
DRIFTWOOD ST. (CONT)
CROSS SECTIONS

21427-05-5800-PH1