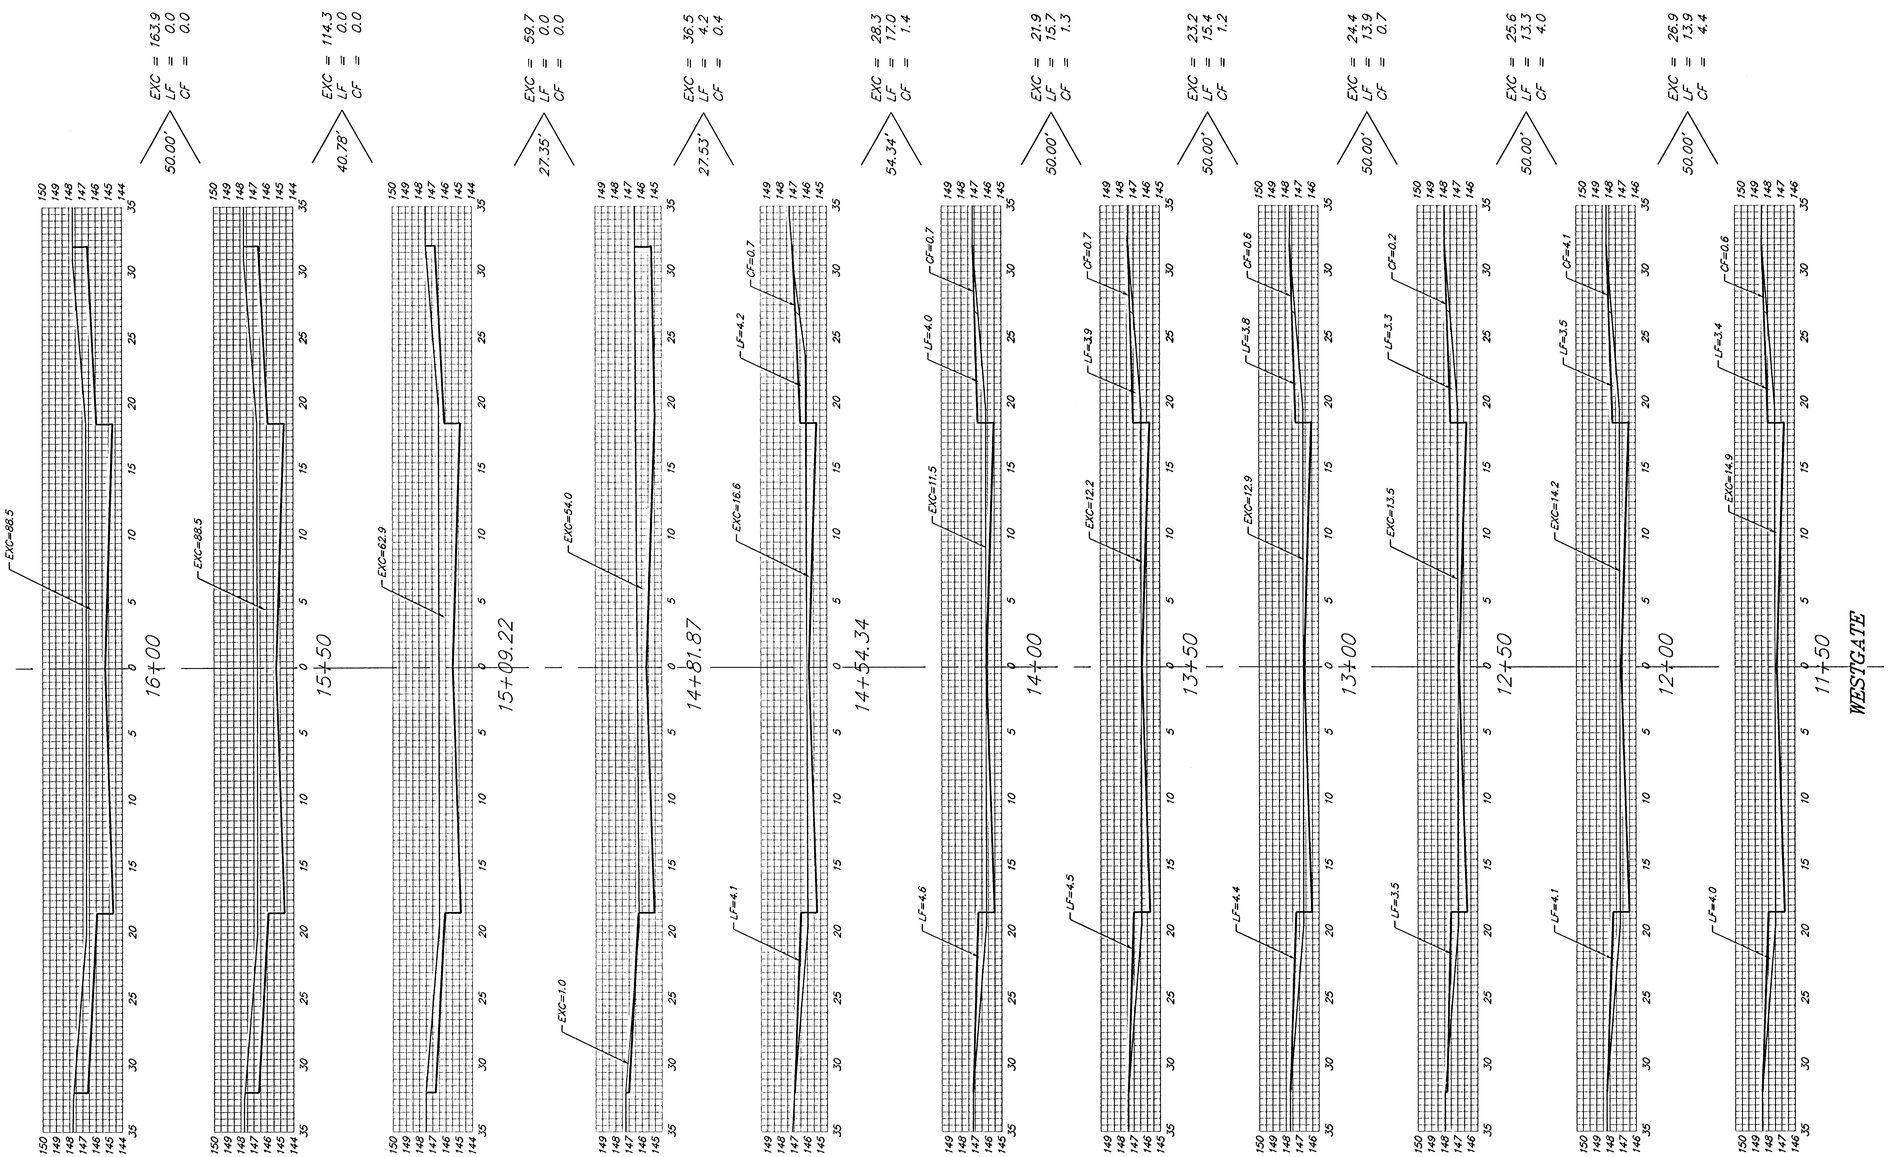

SHEET TOTAL:

EXCAVATION	=	524.9
LOOSE FILL	=	93.5
COMPACTED FILL	=	13.3

Baughman

Baughman Company, P.A. 315 Ellis St. Wichita, KS 67211 P 316-262-7271 F 316-262-0149
ENGINEERING | SURVEYING | PLANNING | LANDSCAPE ARCHITECTURE

PROJECT NUMBER 472-83805

SHEET 32 OF 34

Eng\Harvest Ridge\Phase 2\XSI.dwg

06-01-E485